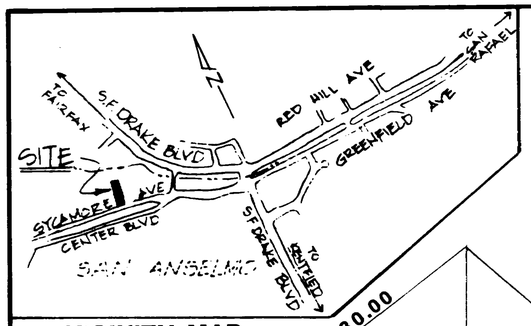

VICINITY MAP
NO SCALE

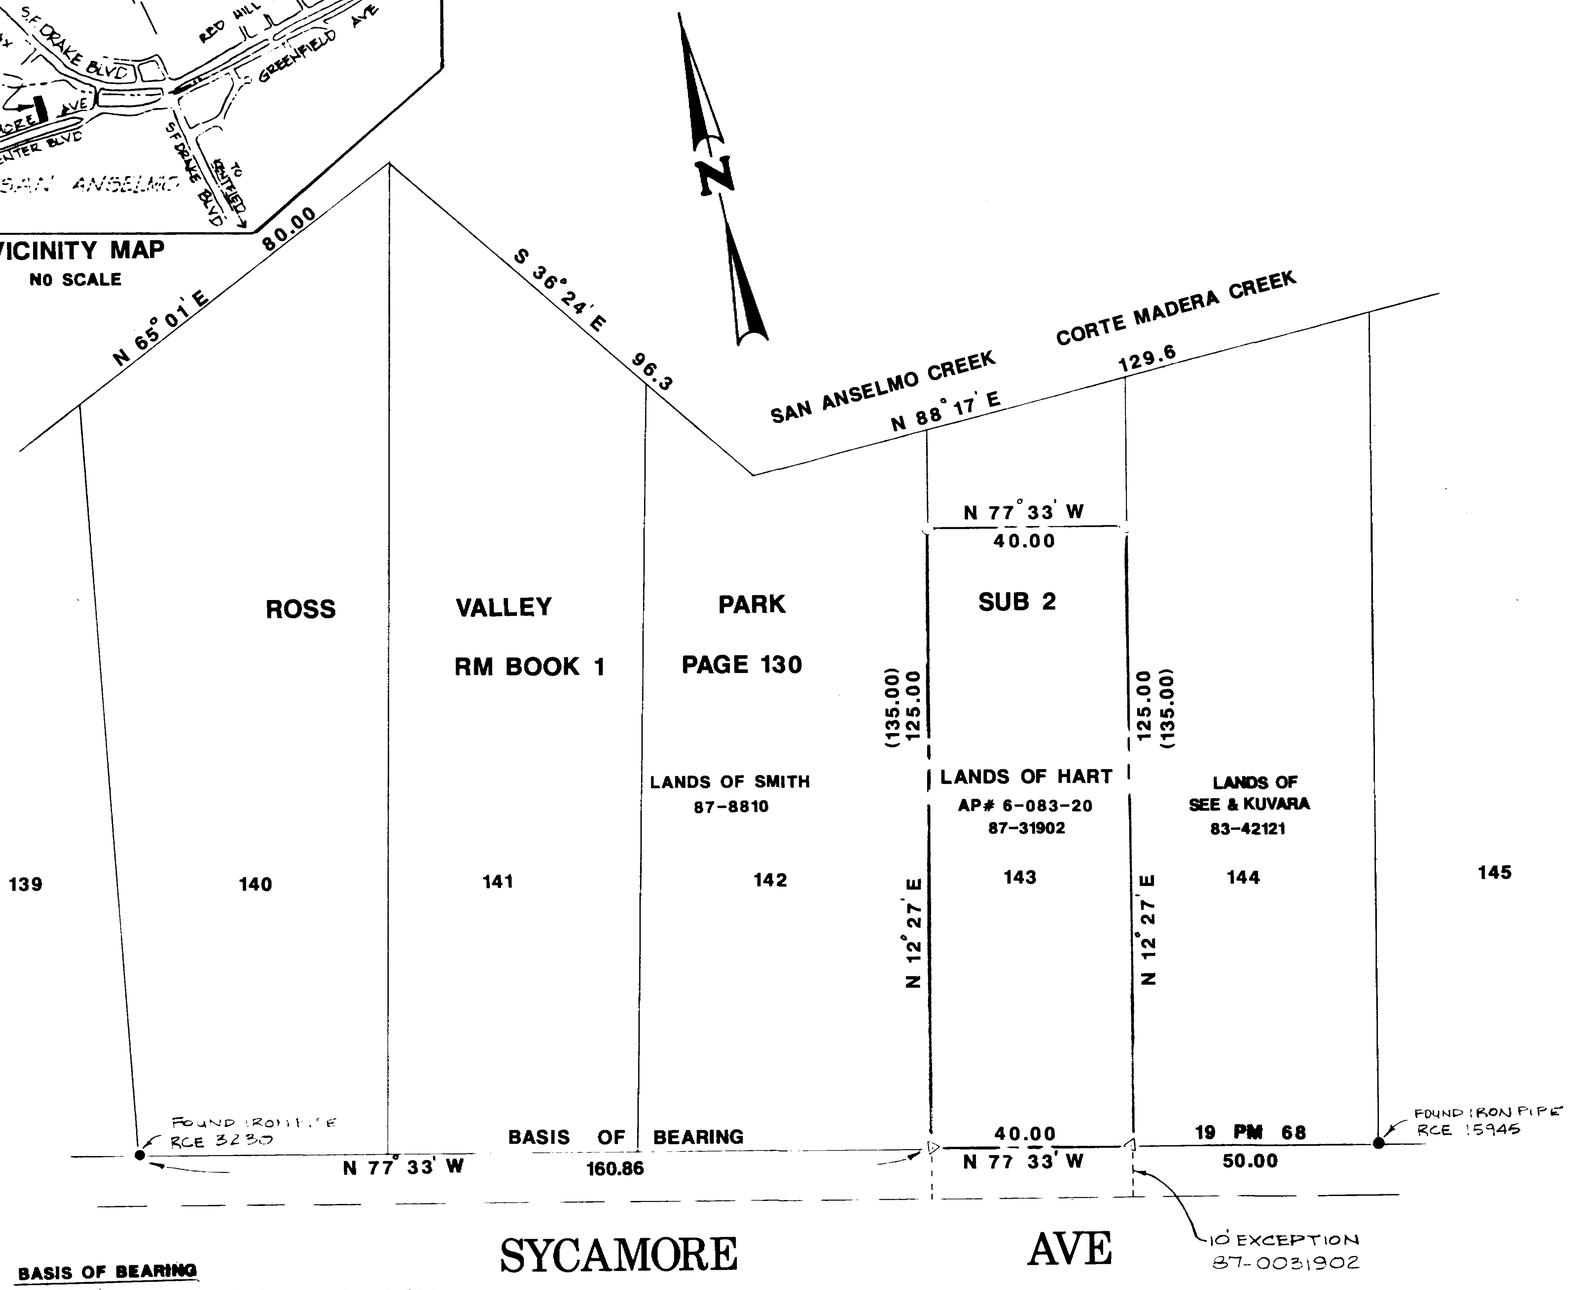

BASIS OF BEARING
N 77°33' W BETWEEN FOUND IRON PIPES ALONG SYCAMORE AVENUE

LEGEND
○ = SET ¾" IRON PIPE & TAG RCE 5945
△ = SET LEAD PLUG & TAG RCE 5945

ALL DIMENSIONS ARE IN FEET & DECIMALS THEREOF

SURVEYOR'S STATEMENT
THIS MAP CORRECTLY REPRESENTS A SURVEY MADE BY ME OR UNDER MY DIRECTION IN CONFORMANCE WITH REQUIREMENTS OF THE LAND SURVEYOR'S ACT AT THE REQUEST OF MR HART IN DECEMBER 1987

W. Edward Nute
W. EDWARD NUTE RCE 15945

REGISTERED PROFESSIONAL ENGINEER W. Edward Nute No. 15945 Exp. 6/30/89 CIVIL STATE OF CALIFORNIA

COUNTY SURVEYOR'S STATEMENT
THIS MAP HAS BEEN EXAMINED IN ACCORDANCE WITH SECTION 8766 OF THE LAND SURVEYOR'S ACT THIS 25th DAY OF JANUARY 1988.

M. MADID-SADJADI, COUNTY SURVEYOR — Robert D. Beaumont, DEPUTY
Ex. 3-31-88

REGISTERED PROFESSIONAL ENGINEER ROBERT DARRELL BEAUMONT C 30212 CIVIL STATE OF CALIFORNIA

RECORDER'S STATEMENT
FILED THIS 28th DAY OF January, 1988.
AT 1:30 P. M., IN BOOK 24 OF Surveys AT PAGE 11. AT THE REQUEST OF THE COUNTY OF MARIN, D.P.W.

FEE $ 6.00 SERIAL NO. 88-05473

James J. Dal Bon, COUNTY RECORDER — Jerrie Dávalos, DEPUTY

RECORD OF SURVEY

LANDS OF HART

BEING A PORTION OF LOT 143
MAP OF ROSS VALLEY PARK SUB 2
RM BOOK 1 PAGE 130
MARIN COUNTY RECORDS
SAN ANSELMO, COUNTY OF MARIN, CALIFORNIA

NUTE ENGINEERING
SAN RAFAEL, CALIFORNIA

SCALE: 1"=20' NOV. 1987
SHEET ONE OF ONE JOB# 5364

Can 6352