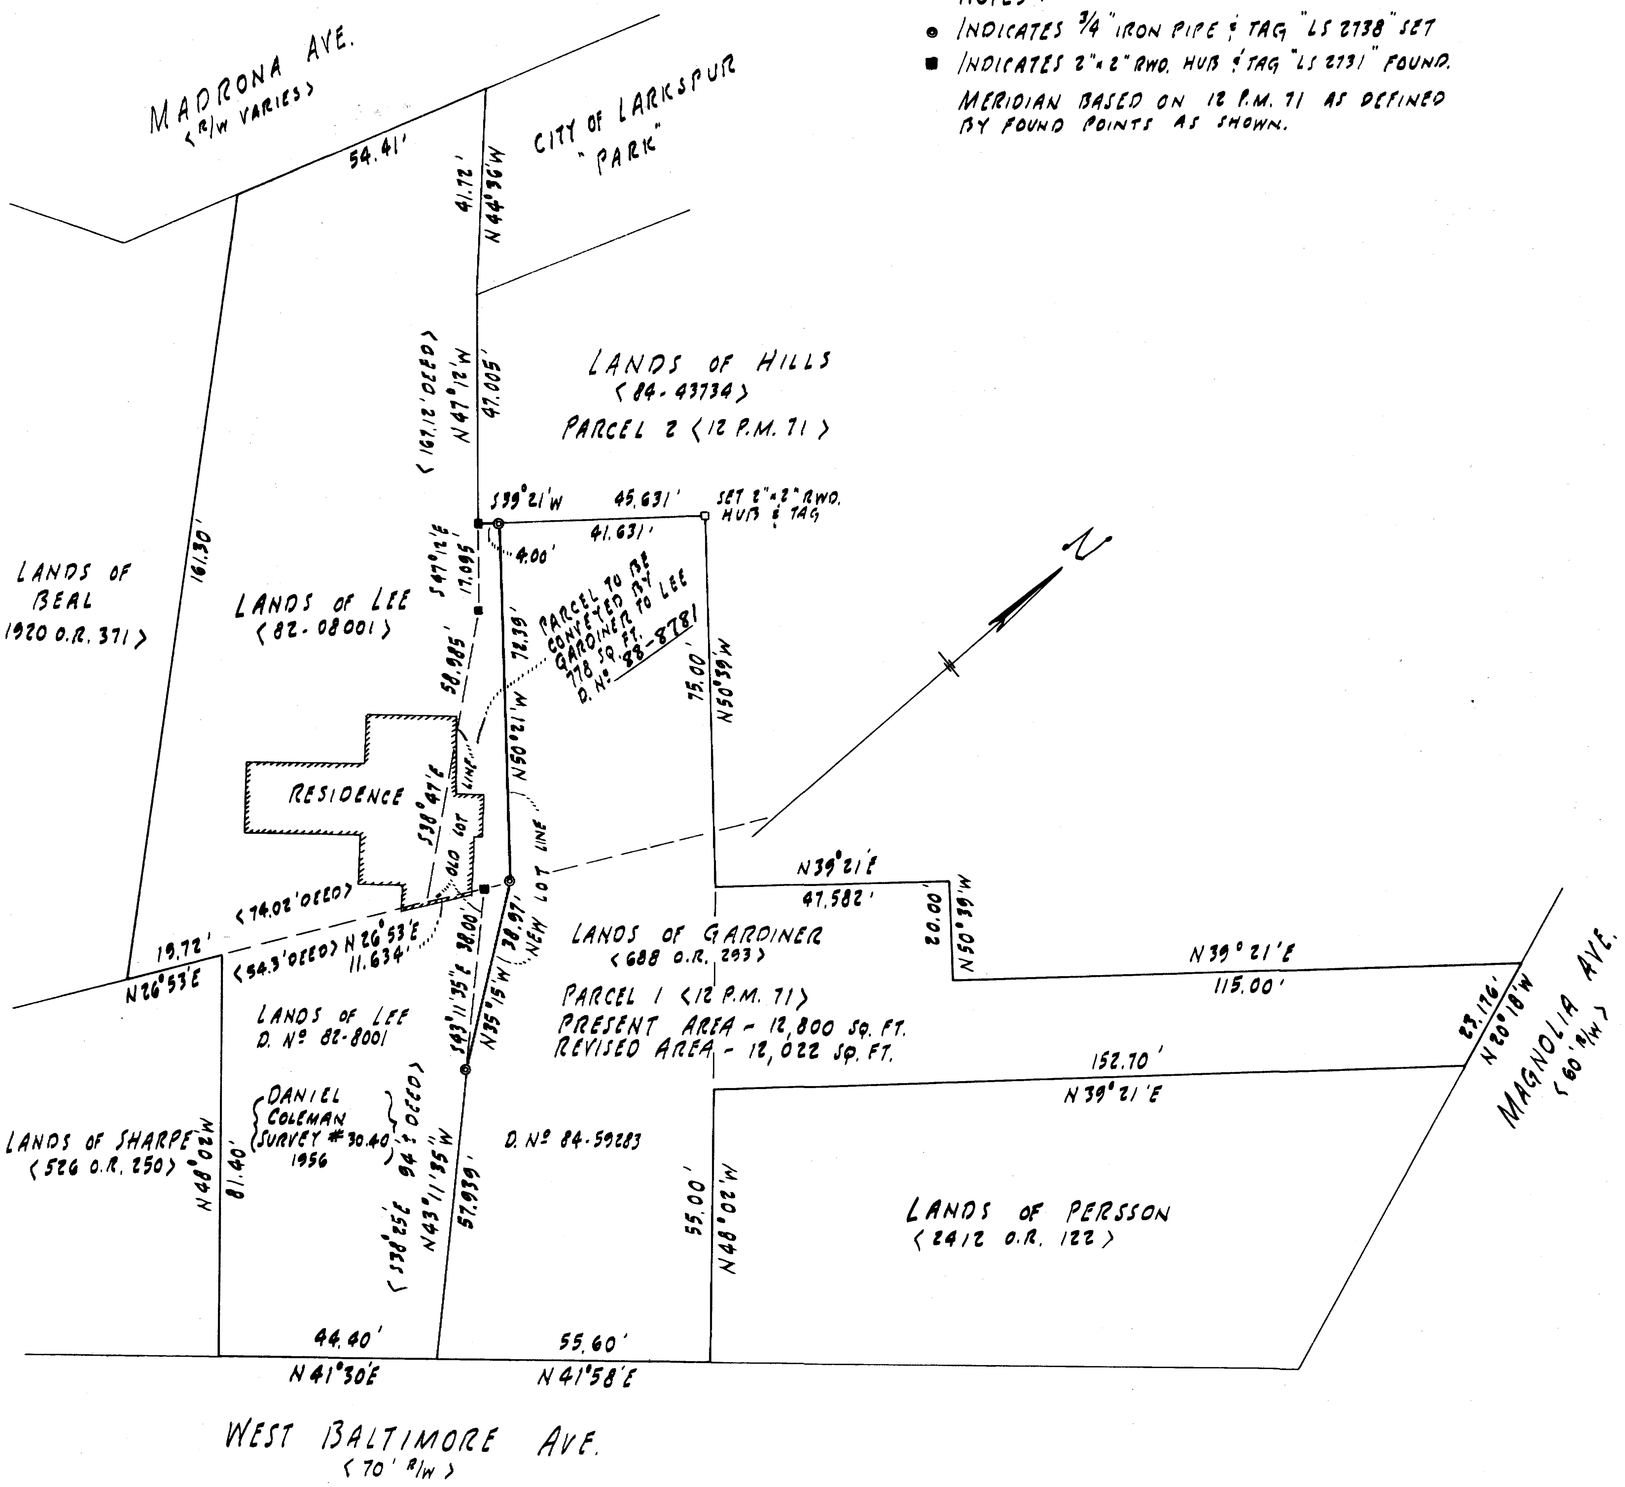

NOTES :

- ● INDICATES 3/4" IRON PIPE & TAG "LS 2738" SET
- ■ INDICATES 2"x2" RWD. HUB & TAG "LS 2731" FOUND.

MERIDIAN BASED ON 12 P.M. 71 AS DEFINED BY FOUND POINTS AS SHOWN.

SURVEYOR'S STATEMENT

THIS SURVEY CORRECTLY REPRESENTS A SURVEY MADE BY ME OR UNDER MY DIRECTION IN CONFORMANCE WITH THE REQUIREMENTS OF THE LAND SURVEYORS ACT AT THE REQUEST OF ROBERT LEE IN JAN. 1984.

SIGNED _____

WILLIAM O. LOCKETT, JR - L.S. 2738

REGISTERED LAND SURVEYOR WILLIAM O. LOCKETT JR. EXPIRES 6-30-88 STATE OF CALIFORNIA

COUNTY SURVEYOR'S STATEMENT

THIS MAP HAS BEEN EXAMINED IN ACCORDANCE WITH SECTION 8766 OF THE LAND SURVEYORS ACT THIS 16th DAY OF FEBRUARY 1988

U. MAJID - SADJADI
COUNTY SURVEYOR

Robert D. Beaumont
DEPUTY
EX
3-31-88

REGISTERED PROFESSIONAL ENGINEER ROBERT DARRELL BEAUMONT C 30212 CIVIL STATE OF CALIFORNIA

RECORDER'S CERTIFICATE

FILED THIS 17th DAY OF February 1988 AT 11:00 A.M. IN BOOK 24 OF SURVEYS AT PAGE 17 AT THE REQUEST OF D.P.W.
SERIAL N° 88-8782 FEE $6.00

James J. Del Bon
COUNTY RECORDER

Jerrie Avalos
DEPUTY

RECORD OF SURVEY OF LOT LINE ADJUSTMENT BETWEEN GARDINER (688 O.R. 293) AND LEE (82-08001) AFFECTING PARCEL 1 ~ 12 PARCEL MAPS 71 LARKSPUR - MARIN COUNTY - CALIF.

SCALE - 1" = 20' SHEET 1 OF 1 SHEET OCT. 1987

WM. O. LOCKETT, JR.
LIC. LAND SURVEYOR

Can 6360

4502
21-112-08, 14 & 29, 3