RECORD OF SURVEY

Lands of Becker et al

Lots 26 thru 28
Garden Valley Park
Subdn. No. 1, 5 R.M. 5
and Lots 29 thru 42
Tamalpais Valley
Subdn. No. 4, 5 R.M. 2

Prepared By
Terry C. Sturgis & Assoc.
Engineers-Planners-Surveyors
Lincoln, California

Sheet 1 of 1
April 1988

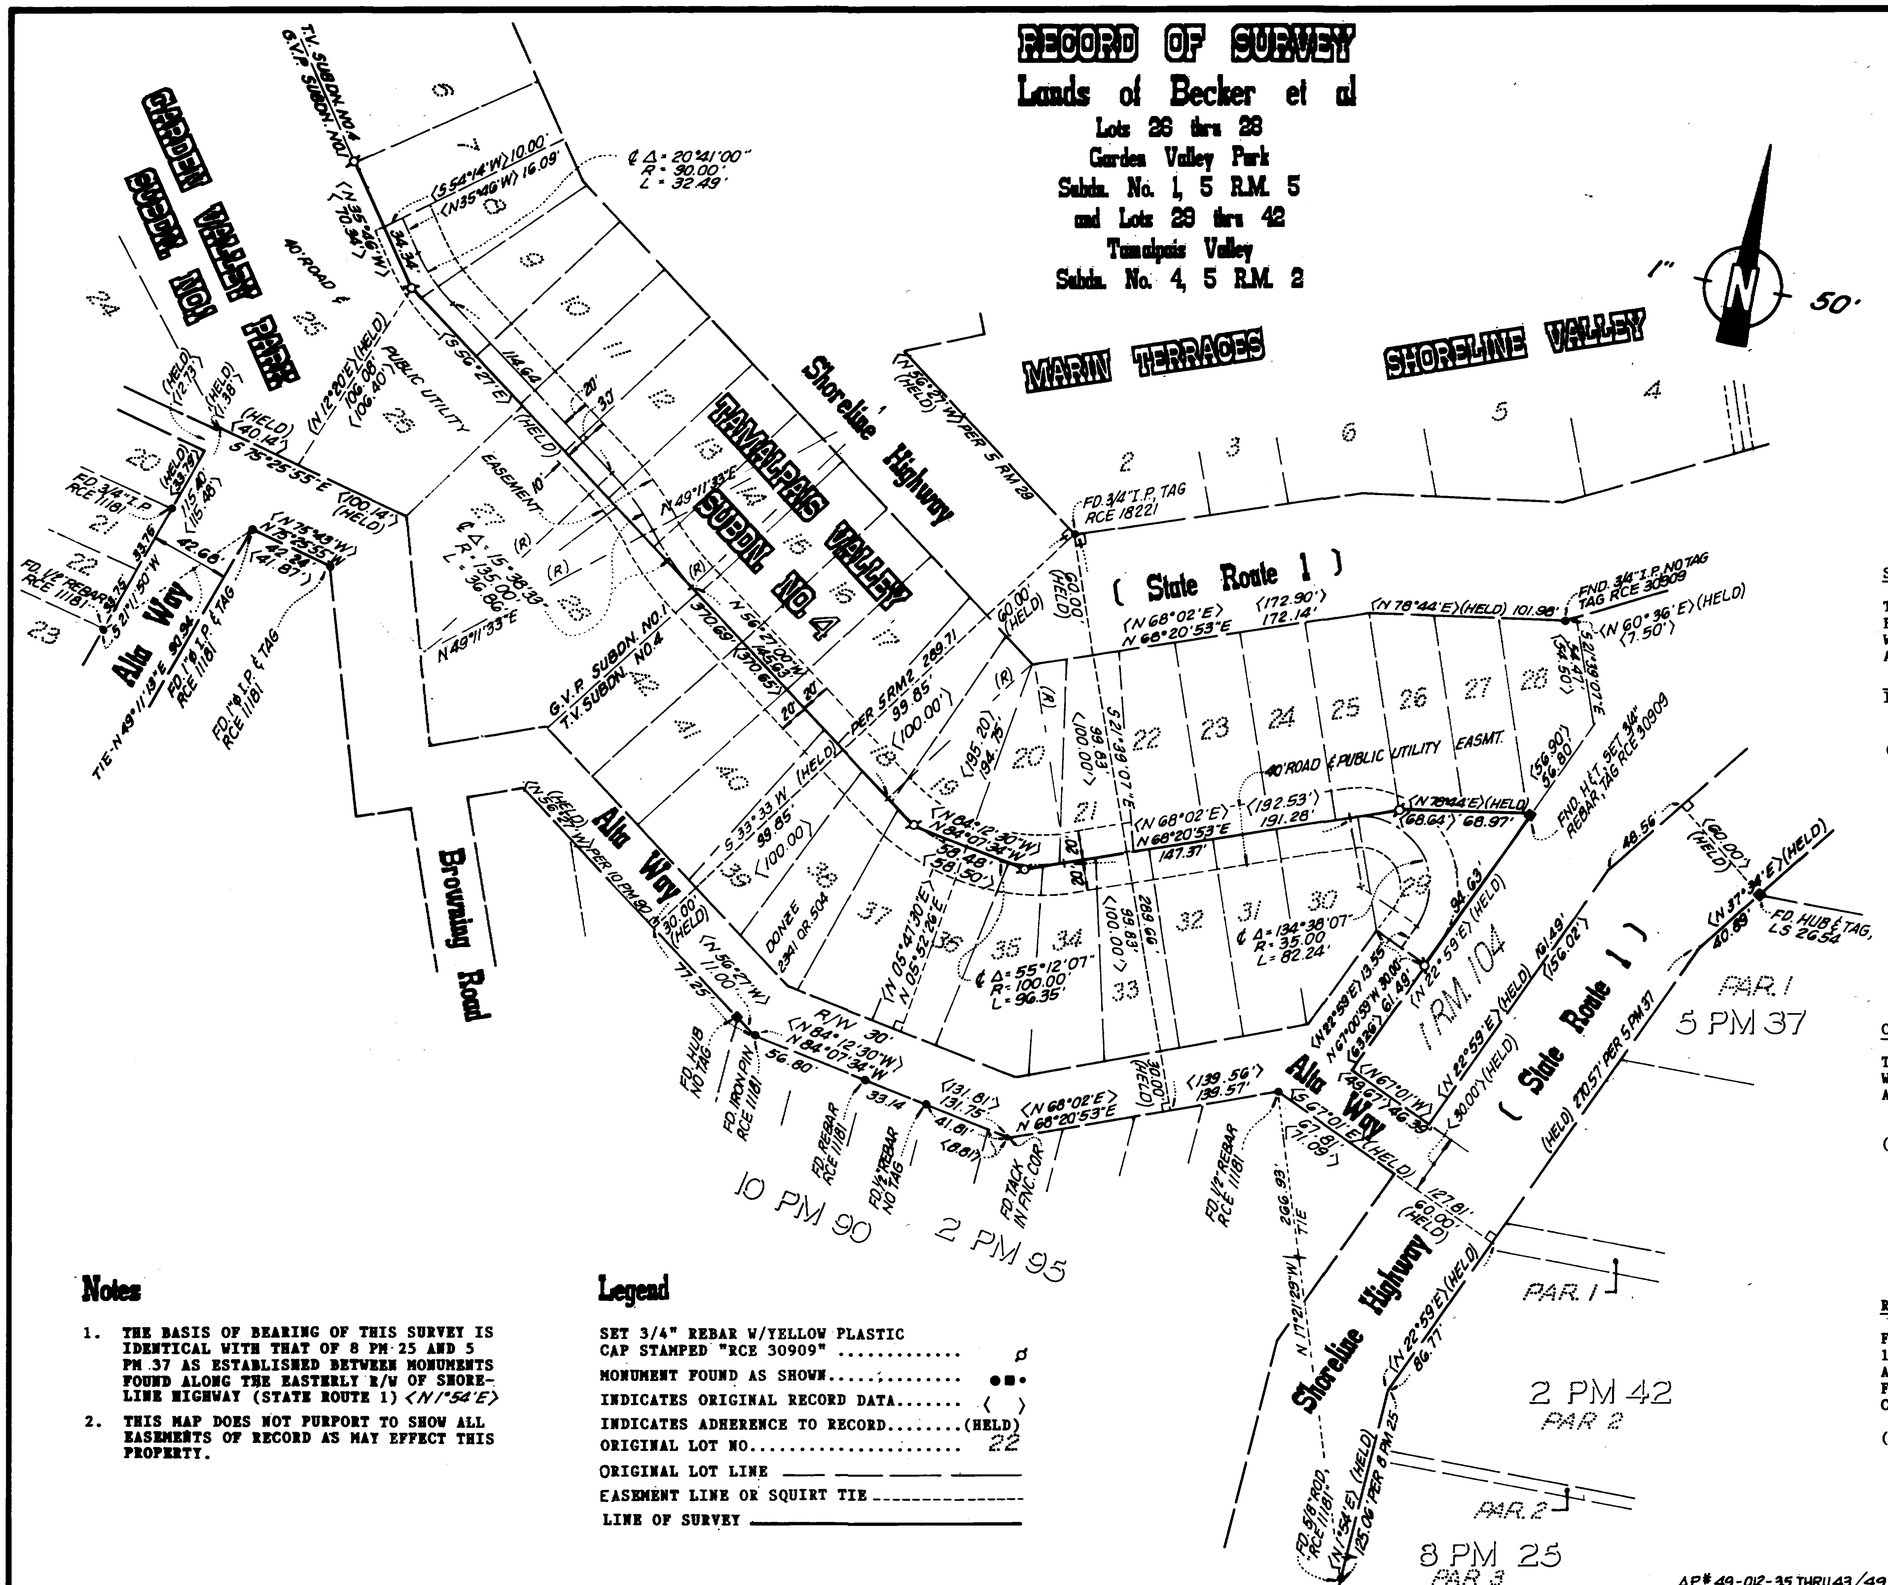

Notes

1. THE BASIS OF BEARING OF THIS SURVEY IS IDENTICAL WITH THAT OF 8 PM 25 AND 5 PM 37 AS ESTABLISHED BETWEEN MONUMENTS FOUND ALONG THE EASTERLY R/W OF SHORELINE HIGHWAY (STATE ROUTE 1) <N1°54'E>
2. THIS MAP DOES NOT PURPORT TO SHOW ALL EASEMENTS OF RECORD AS MAY EFFECT THIS PROPERTY.

Legend

SET 3/4" REBAR W/YELLOW PLASTIC CAP STAMPED "RCE 30909"	ø
MONUMENT FOUND AS SHOWN	●■●
INDICATES ORIGINAL RECORD DATA	⟨ ⟩
INDICATES ADHERENCE TO RECORD	(HELD)
ORIGINAL LOT NO.	22
ORIGINAL LOT LINE	— — — —
EASEMENT LINE OR SQUIRT TIE	- - - - - -
LINE OF SURVEY	———

SURVEYOR'S STATEMENT

THIS MAP CORRECTLY REPRESENTS A SURVEY MADE BY ME OR UNDER MY DIRECTION IN CONFORMANCE WITH THE REQUIREMENTS OF THE LAND SURVEYOR'S ACT AT THE REQUEST OF: ROBERT BECKER ET AL, IN FEBRUARY, 1988.

(SIGNED AND SEALED) Terry C. Sturgis
R.C.E. NO. 30909

REGISTERED CIVIL ENGINEER TERRY CHARLES STURGIS Exp 3-31-90 R.C.E. 30909 STATE OF CALIFORNIA

CO. SURVEYOR'S STATEMENT

THIS MAP HAS BEEN EXAMINED FOR CONFORMANCE WITH THE REQUIREMENTS OF THE LAND SURVEYOR'S ACT THIS 7th DAY OF APRIL, 1988.

(SIGNED) M. MADJD-SADJADI
COUNTY SURVEYOR

BY: Robert D. Beaumont
DEPUTY

REGISTERED PROFESSIONAL ENGINEER ROBERT DARRELL BEAUMONT C 30912 Exp. 3-31-90 CIVIL STATE OF CALIFORNIA

RECORDER'S STATEMENT

FILED THIS 13th DAY OF APRIL, 1988, AT 2:00 P.M. IN BOOK 24 OF SURVEYS AT PAGE 38 SERIAL NO. 88-19041 FEE $ 6.00 AT THE REQUEST OF THE COUNTY OF MARIN.

(SIGNED) James D. Dal Bon
COUNTY RECORDER

DEPUTY RECORDER

AP# 49-012-35 THRU 43/49-012-68 & 47 THRU 50 & PTN OF 51 SHEET 1 OF 1

Can 6393