50

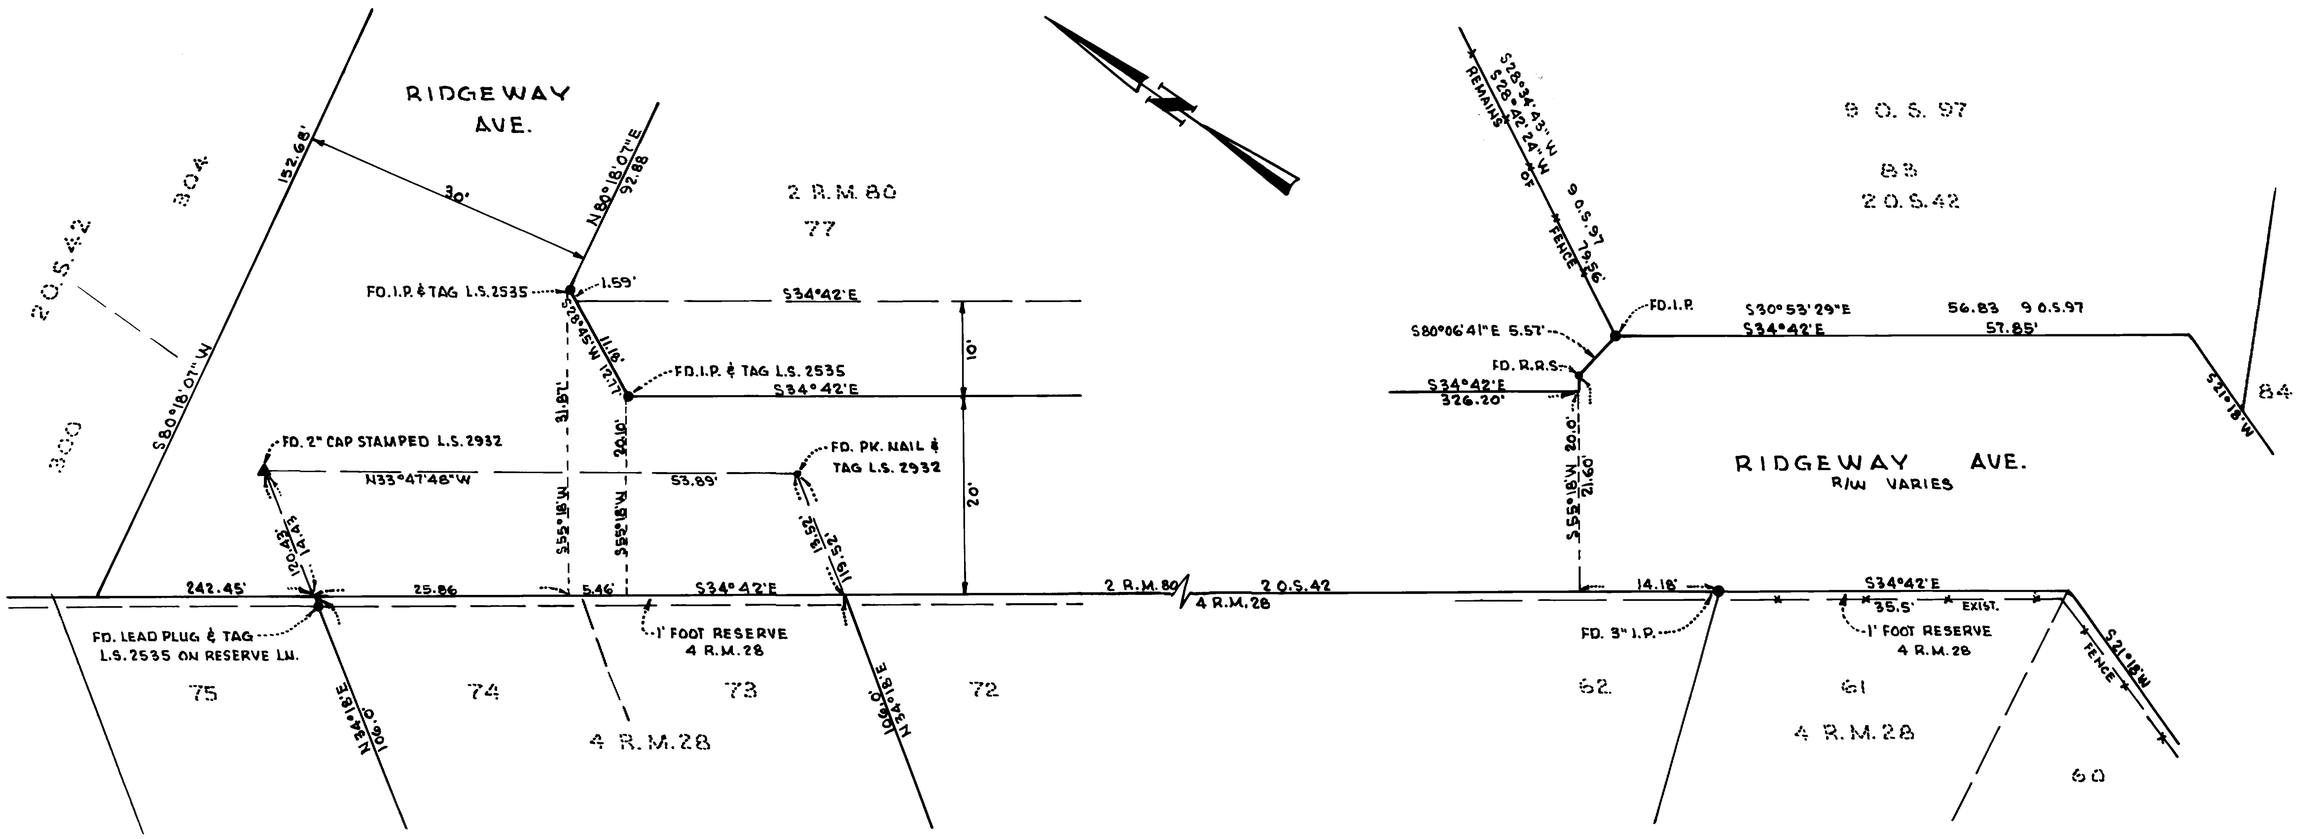

DETAIL 1
SCALE 1" = 10'

DETAIL 2
SCALE 1" = 10'

SURVEYOR'S STATEMENT

THIS MAP CORRECTLY REPRESENTS A SURVEY MADE BY ME OR UNDER MY DIRECTION IN CONFORMANCE WITH THE REQUIREMENTS OF THE LAND SURVEYOR'S ACT AT THE REQUEST OF MICHAEL GROZA.

Dale G. Waag
DALE G. WAAG L.S. 3803

LICENSED LAND SURVEYOR — DALE GLENN WAAG — EXP. 6-30-88 — No. 3803 — STATE OF CALIFORNIA

COUNTY SURVEYOR'S STATEMENT

THIS MAP HAS BEEN EXAMINED IN ACCORDANCE WITH SECTION 8766 OF THE LAND SURVEYOR'S ACT.

THIS 28th DAY OF APRIL 1988.

M. MARJD - SADJADI
COUNTY SURVEYOR

Robert D. Beaumont
DEPUTY

REGISTERED PROFESSIONAL ENGINEER — ROBERT DARRELL BEAUMONT — C 30212 — Exp. 3-31-92 — CIVIL — STATE OF CALIFORNIA

RECORDER'S STATEMENT

FILED THIS 3RD DAY OF May 1988 AT 8:00 AM IN BOOK 24 OF SURVEYS AT PAGE 50 AT THE REQUEST OF SCHWARTZ • WAAG ASSOC. INC. AND DEPT. OF PUBLIC WORKS.

SERIAL NO. 88-22714 FEE: $8.00

James J. Dal Bon
COUNTY RECORDER

Jerrie Dávalos
DEPUTY

RECORD OF SURVEY

PORTIONS OF
RIDGEWAY PARK 2 R.M. 80
AND
FAIRFAX HEIGHTS 4 R.M. 28
AND
RESURVEY PTN. OF RIDGEWAY PARK 2 O.S. 42

FAIRFAX——-MARIN COUNTY-———CALIFORNIA

SCHWARTZ • WAAG ASSOCIATES, INC.
NOVATO-———CALIFORNIA

SCALE 1" = 10' MARCH 1988

AP. BK. 1, PG. 20 & 21 NO. 5277 1 OF 2

Can 6412

RECORD OF SURVEY

PORTIONS OF
RIDGEWAY PARK 2 R.M. 80
AND
FAIRFAX HEIGHTS 4 R.M. 28
AND
RESURVEY PTN. OF RIDGEWAY PARK 2 O.S. 42

FAIRFAX ——— MARIN COUNTY ——— CALIFORNIA

SCHWARTZ • WAAG ASSOCIATES, INC.
NOVATO ——— CALIFORNIA

SCALE 1" = 40'
MARCH 1988

AP. BK. 1, PG. 20 & 21
NO. 5217
2 OF 2

LEGEND

- ●-■ FOUND POINTS AS SHOWN
- ( ) RECORD PER. 4 R.M. 28
- < > RECORD PER. 2 O.S. 42
- [ ] RECORD PER. 2 R.M. 80
- ·[ ]· RECORD PER. 22 P.M. 53
- ▲ FOUND 2" CAP STAMPED L.S. 2932

BASIS OF BEARING

S 34°42'E PER 4 R.M. 28 BETWEEN POINTS "A"-"B" AS SHOWN
MEAS. 614.40' MAP 612.82'

Can 6412