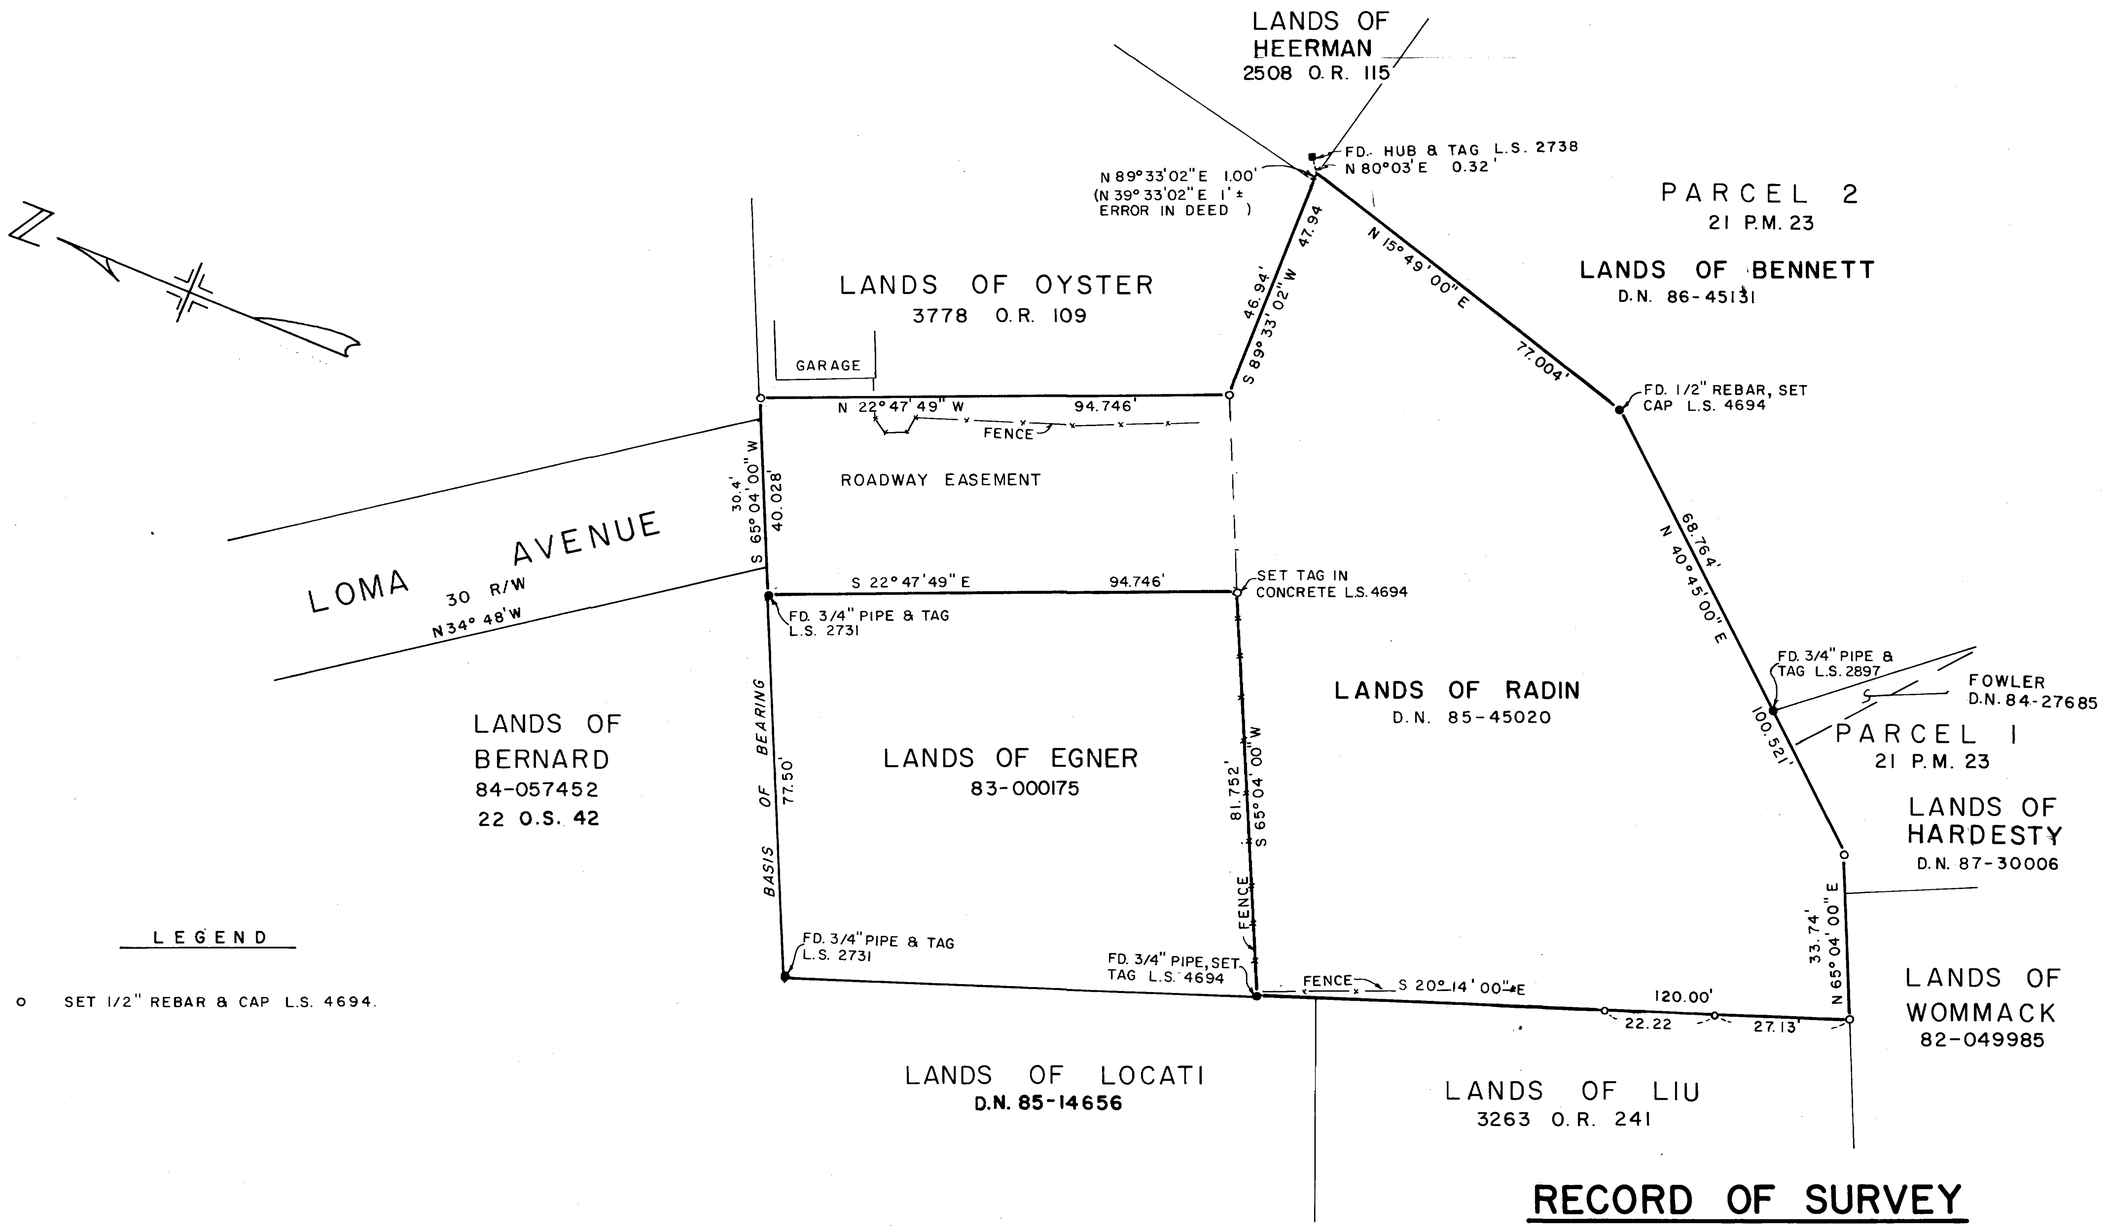

LEGEND

o SET 1/2" REBAR & CAP L.S. 4694.

RECORD OF SURVEY

LANDS OF RADIN
D.N. 85-045020

A PORTION OF LOT 7 IN SECTION 2
MAP NO. 3 OF LYFORDS HYGEIA AT
TIBURON POINT, MARIN COUNTY, CALIF.

CITY OF TIBURON MARIN COUNTY CALIFORNIA

SURVEYOR'S STATEMENT

THIS MAP CORRECTLY REPRESENTS A SURVEY MADE BY ME OR UNDER MY DIRECTION IN CONFORMANCE WITH THE REQUIREMENTS OF THE LAND SURVEYOR'S ACT AT THE REQUEST OF MR. & MRS. RADIN IN MAY 1988

Lawrence P. Doyle
L.S. 4694

LICENSED LAND SURVEYOR LAWRENCE P. DOYLE No. 4694 EXP. 9/30/89 STATE OF CALIFORNIA

COUNTY SURVEYOR'S STATEMENT

THIS MAP HAS BEEN EXAMINED IN ACCORDANCE WITH SECTION 8766 OF THE LAND SURVEYOR'S ACT THIS 3rd DAY OF JUNE 1988.

M. MAHID-SADIADI
COUNTY SURVEYOR

Robert D. Beaumont
BY DEPUTY

REGISTERED PROFESSIONAL ENGINEER ROBERT DARRELL BEAUMONT C 30212 Exp. 3-31-90 CIVIL STATE OF CALIFORNIA

RECORDER'S STATEMENT

FILED THIS 8th DAY OF June, 1988 AT 2:00 P.M IN BOOK 24 OF SURVEYS AT PAGE 66 AT THE REQUEST OF THE COUNTY OF MARIN D.P.W. SERIAL NO. 88-30317 FEE $6.00

COUNTY RECORDER James J. Dal Bon

Jerrei Lovalos
BY DEPUTY

A.P. 59-132-18 SCALE 1"= 20' SHEET 1 OF 1 JOB NO. 88-1848

ANRIG — DOYLE
LICENSED LAND SURVEYORS
165 HELENS LANE, MILL VALLEY, CA.

Can 6435