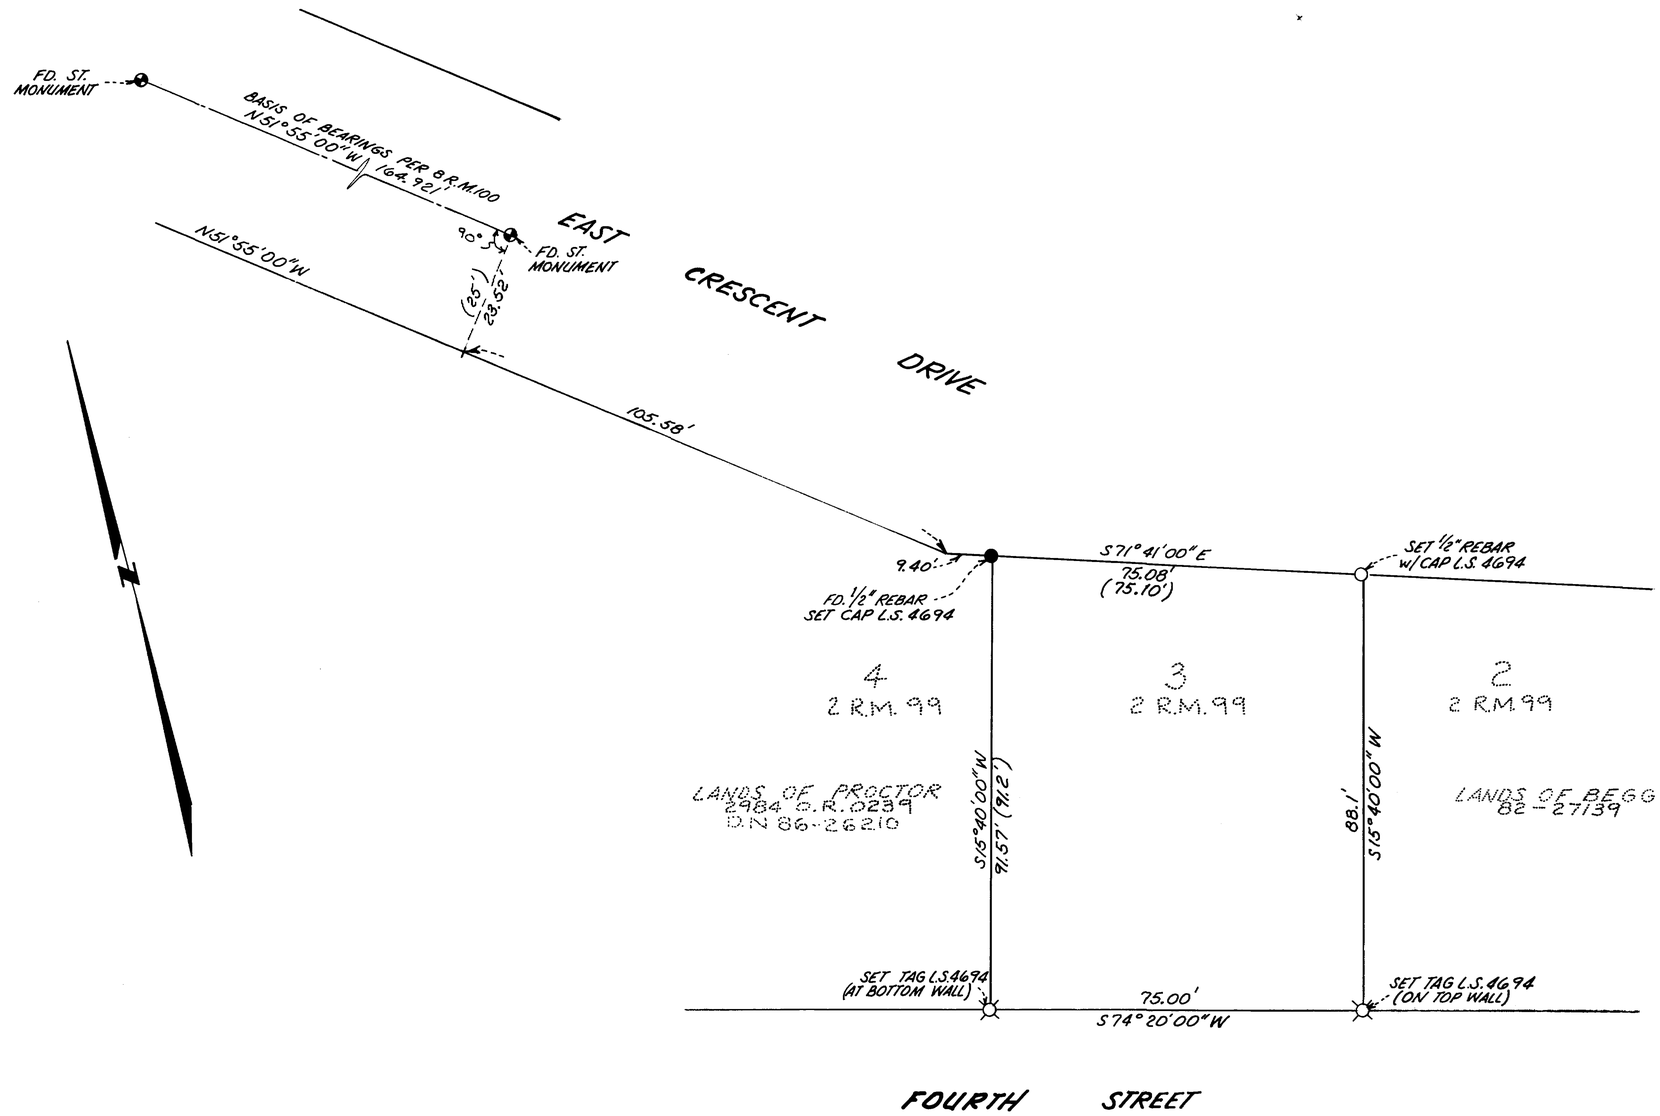

RECORD OF SURVEY

LANDS OF TANFORAN

SER. NO. 85-14206

LOT 3 " LANDS OF FORBES"
SUBDIVISION TWO 2 R.M. 99
SAN RAFAEL MARIN CO. CALIFORNIA

ANRIG — DOYLE
LICENSED LAND SURVEYORS
165 HELENS LANE, MILL VALLEY, CA.

SURVEYOR'S STATEMENT

THIS MAP CORRECTLY REPRESENTS A SURVEY MADE BY ME OR UNDER MY DIRECTION IN CONFORMANCE WITH THE REQUIREMENTS OF THE LAND SURVEYORS' ACT AT THE REQUEST OF MR. TANFORAN IN MAY 1988

Lawrence P. Doyle
LAWRENCE P. DOYLE L.S. 4694

LICENSED LAND SURVEYOR LAWRENCE P. DOYLE No. 4694 EXP. 9/30/92 STATE OF CALIFORNIA

COUNTY SURVEYOR'S STATEMENT

THIS MAP HAS BEEN EXAMINED IN ACCORDANCE WITH SECTION 8766 OF THE LAND SURVEYORS' ACT THIS 3rd DAY OF JUNE 1988.

M. MADID - SADJADI
COUNTY SURVEYOR

Robert B. Beaumont
BY DEPUTY

REGISTERED PROFESSIONAL ENGINEER ROBERT DARRELL BEAUMONT C 30212 EXP 3-31-92 CIVIL STATE OF CALIFORNIA

RECORDER'S STATEMENT

FILED THIS 13th DAY OF June, 1988 AT 8:00 A.M. IN BOOK 24 OF SURVEYS AT PAGE 69 AT THE REQUEST OF THE COUNTY OF MARIN, D.P.W. SERIAL NO. 88-30973 FEE $6.00

COUNTY RECORDER James J. Del Bon
Terrie Rivalos
BY DEPUTY

A.P. 10-282-15 SCALE 1" = 20' SHEET 1 OF 1 87-7693

Can 6438