BRUNING 44-142 56173

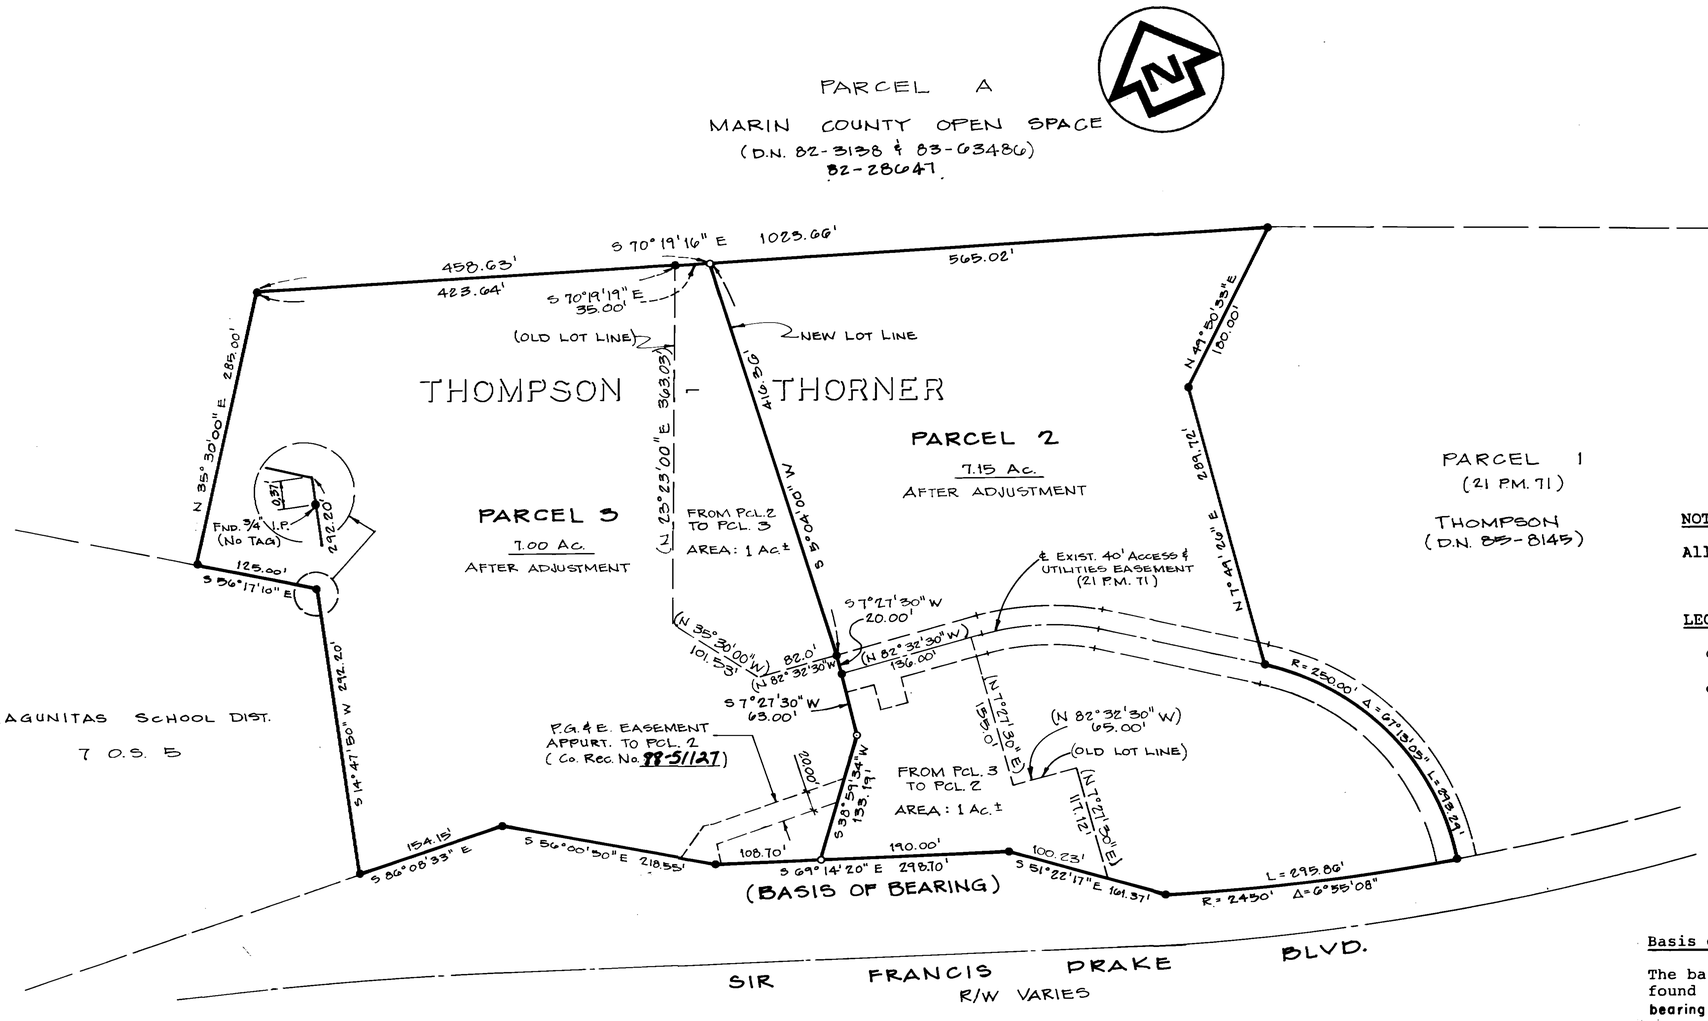

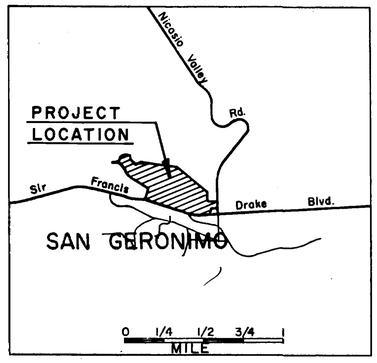

VICINITY MAP

NOTE:

All dimensions are in feet and decimals thereof.

LEGEND

o Indicates set 3/4" I.P. and Tag R.C.E. 3303

• Indicates found 3/4" I.P. and Tag R.C.E. 3303

Basis of Bearing

The basis of bearing of this map is the line between the found 3/4" Iron pipes along the southerly boundary of parcel 3, bearing S 69°14'20" E as shown on this map.

COUNTY SURVEYOR'S STATEMENT

This map has been examined in accordance with Section 8766 of the Land Surveyor's Act this 9th day of September 19 88.

MEHDI MADJD-SADJADI
County Surveyor

By: _____
Deputy

REGISTERED PROFESSIONAL ENGINEER JOHN MICHAEL ... EXPIR. 10/26/89

SURVEYOR'S STATEMENT

This map correctly represents a survey made by me or under my direction in conformance with the requirements of the Land Surveyor's Act in Jan. 1988, at the request of Daniel J. Thorner.

LICENSED LAND SURVEYOR JOHN G. STUBER L.S. 3303 CALIFORNIA

John G. Stuber
L.S. 3303
Expiration Date: 6/30/92

RECORDER'S STATEMENT

Filed this 9th day of September 19 88, at 2:30 P.m. in Book 24 of Surveys at Page 91, at the request of the County of Marin. Serial No. 88-51128 Fee $6.00.

James J. Del Bon
County Recorder

By: Jerrie Avalos
Deputy

RECORD OF SURVEY

THOMPSON/THORNER
Being a Lot Line Adjustment between
Parcels 2 & 3 of the Northfork Land Division
(3626 O.R. 618 & 21 P.M. 71)

San Geronimo Marin County California
July, 1988 Scale: 1"=100'

[st]² STUBER-STROEH ASSOCIATES, INC.
CONSULTING ENGINEERS & SURVEYORS
790 DeLong Ave., Suite 7, Novato, CA, 94947, 415-892-4763

A.P.N. 168-260-04 & 05 Sheet 1 of 1

Job no. 185-011

Can 6477