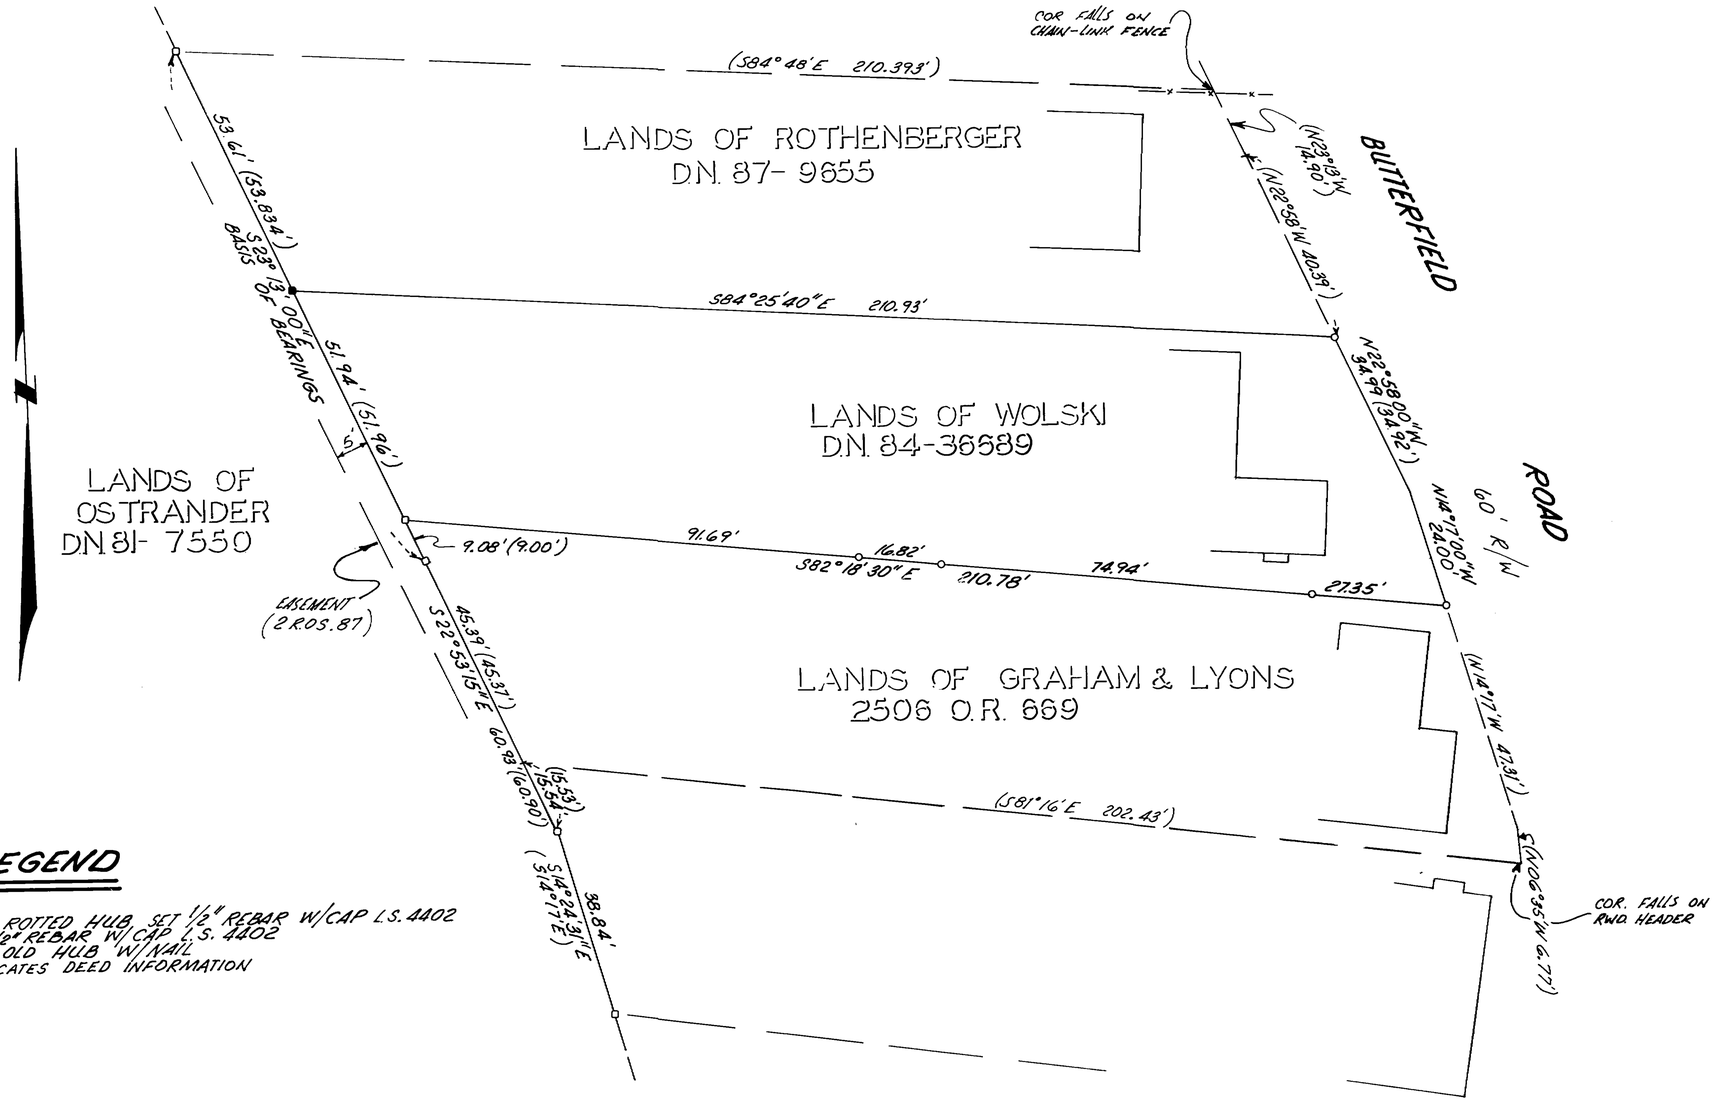

LEGEND

- □ FND. ROTTED HUB, SET 1/2" REBAR W/CAP L.S. 4402
- ○ SET 1/2" REBAR W/CAP L.S. 4402
- ■ FND OLD HUB W/NAIL
- ( ) INDICATES DEED INFORMATION

RECORD OF SURVEY

LANDS OF WOLSKI

D.N. 84-36689

SAN ANSELMO MARIN COUNTY CA

ANRIG — DOYLE
LICENSED LAND SURVEYORS
165 HELENS LANE, MILL VALLEY, CA.

SCALE: 1"=20' JOB № 88-1829

A.P. 5-062-15

SURVEYOR'S STATEMENT

THIS MAP CORRECTLY REPRESENTS A SURVEY MADE BY ME OR UNDER MY DIRECTION IN CONFORMANCE WITH THE REQUIREMENTS OF THE LAND SURVEYOR'S ACT AT THE REQUEST OF MICHAEL V. WOLSKI IN MARCH, 1988

William S. Anrig
WILLIAM S. ANRIG L.S. 4402

LICENSED LAND SURVEYOR WILLIAM S. ANRIG EXPIRES 9-30-89 No. 4402 STATE OF CALIFORNIA

COUNTY SURVEYOR'S STATEMENT

THIS MAP HAS BEEN EXAMINED IN ACCORDANCE WITH SECTION 8766 OF THE LAND SURVEYORS ACT THIS 30 DAY OF September 1988.

MEHDI MAJID-SADJADI
COUNTY SURVEYOR

Richard A. Carlsen
BY DEPUTY

REGISTERED PROFESSIONAL ENGINEER RICHARD A. CARLSEN C22,777 12/31/89

RECORDER'S STATEMENT

FILED THIS 6th DAY OF OCTOBER, 1988 AT 11:30 A.M. IN BOOK 24 OF SURVEYS AT PAGE 99 AT THE REQUEST OF THE COUNTY OF MARIN, D.P.W. SERIAL NO. 88-57269 FEE $6.00

James J. Dal Bon
COUNTY RECORDER

C. Lewis
BY DEPUTY

Con 6494