SURVEYOR'S STATEMENT

THIS MAP CORRECTLY REPRESENTS A SURVEY MADE BY ME OR UNDER MY DIRECTION IN CONFORMANCE WITH THE REQUIREMENTS OF THE LAND SURVEYOR'S ACT AT THE REQUEST OF CECIL ASMAN SEPTEMBER 1988.

SIGNED: J. E. BRUNNER L.S.3887 LIC. EXP. 6/30/92

LICENSED LAND SURVEYOR JOHN E. BRUNNER JR No. 3887 STATE OF CALIFORNIA

COUNTY SURVEYOR'S STATEMENT

THIS MAP HAS BEEN EXAMINED IN ACCORDANCE WITH SECTION 8766 OF THE LAND SURVEYOR'S ACT THIS 18th DAY OF NOVEMBER 1988.

M. MADJD - SADJADI
COUNTY SURVEYOR

DEPUTY

REGISTERED PROFESSIONAL ENGINEER ROBERT DARRELL BEAUMONT C 30212 Exp. 3-31-92 CIVIL STATE OF CALIFORNIA

1" = 50'

RETRACEMENT SURVEY

PTN. OF THE "DREAM FARM"
A. P. 114-040-51
INVERNESS CALIFORNIA.

RECORDER'S STATEMENT

FILED THIS 21st DAY OF NOVEMBER 1988. AT 8:00 A.M.
IN BOOK 25 OF SURVEYS AT PAGE 26
SERIAL No. 88-66634 FEE $6.00 AT THE REQUEST OF DPW

James J. Del Bon
COUNTY RECORDER
Michel Lenart
DEPUTY RECORDER

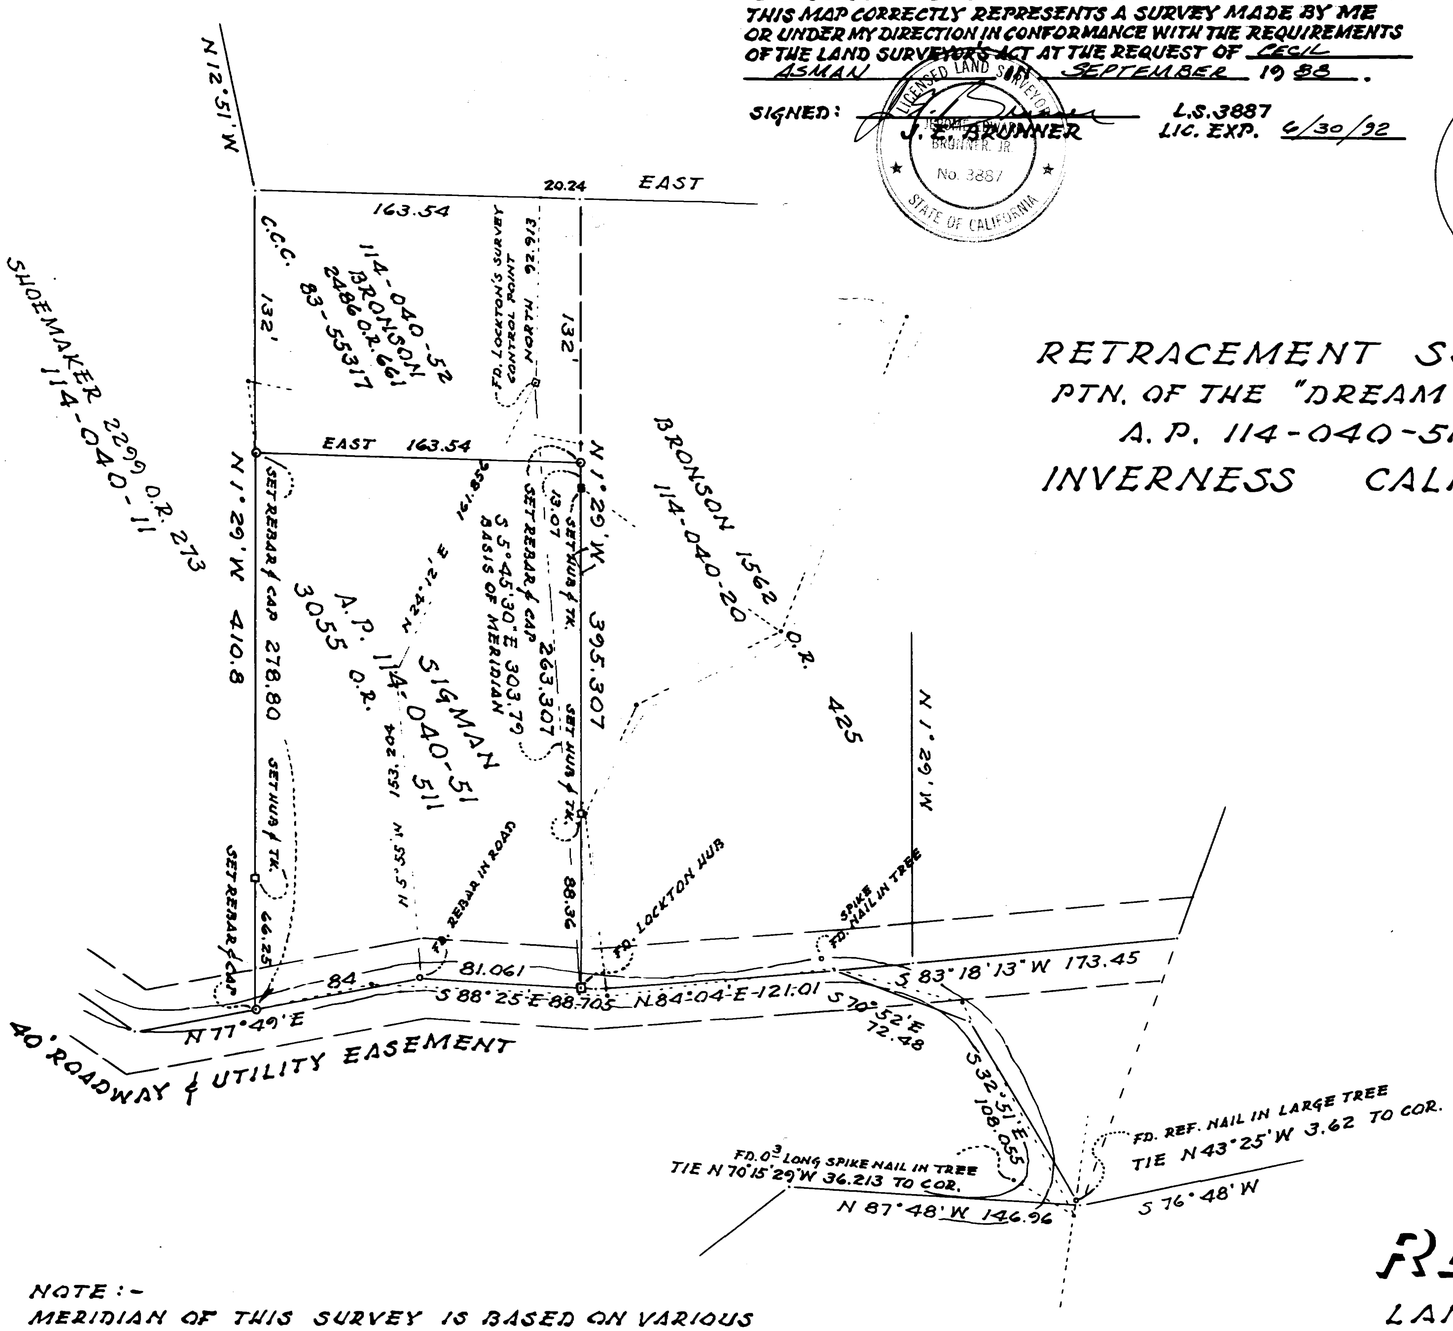

NOTE :-
MERIDIAN OF THIS SURVEY IS BASED ON VARIOUS FOUND POINTS AND REFERENCE POINTS SET BY LOCKTON AS SHOWN IN HIS MAP # L-1082 WHICH IS NOW FILED IN THIS OFFICE.
CAPS SET ARE L.S. 3887

OCTOBER 1988
JERRICO ASSOCIATES 77 MARK DRIVE SAN RAFAEL CALIFORNIA

RECORD OF SURVEY

LANDS OF SIGMAN 3055 O.R. 511
PORTION OF THE DREAM FARM (LANDS OF BENDER)
SURVEYED BY EUGENE LOCKTON IN 1954

INVERNESS MARIN COUNTY CALIFORNIA.

114-040-51 6777 SHEET 1 OF 1

Am #6533