LEGEND

⊙	INDICATES, ¾" IRON PIPE & TAG R.C.E. 17,486, SET.	
( )	"	DEED INFORMATION WHEN IN VARIANCE WITH FIELD SURVEY
D_1	"	2062 OR. 501
D_2	"	D.N. 87-66848
< >	"	MAP INFORMATION
M_1	"	RACK 1, PULL 11 MAP NO. 4 OF BELVEDERE PENINSULA
M_2	"	12 R.O.S. 24
M_3	INDICATES, 21 R.O.S. 84	

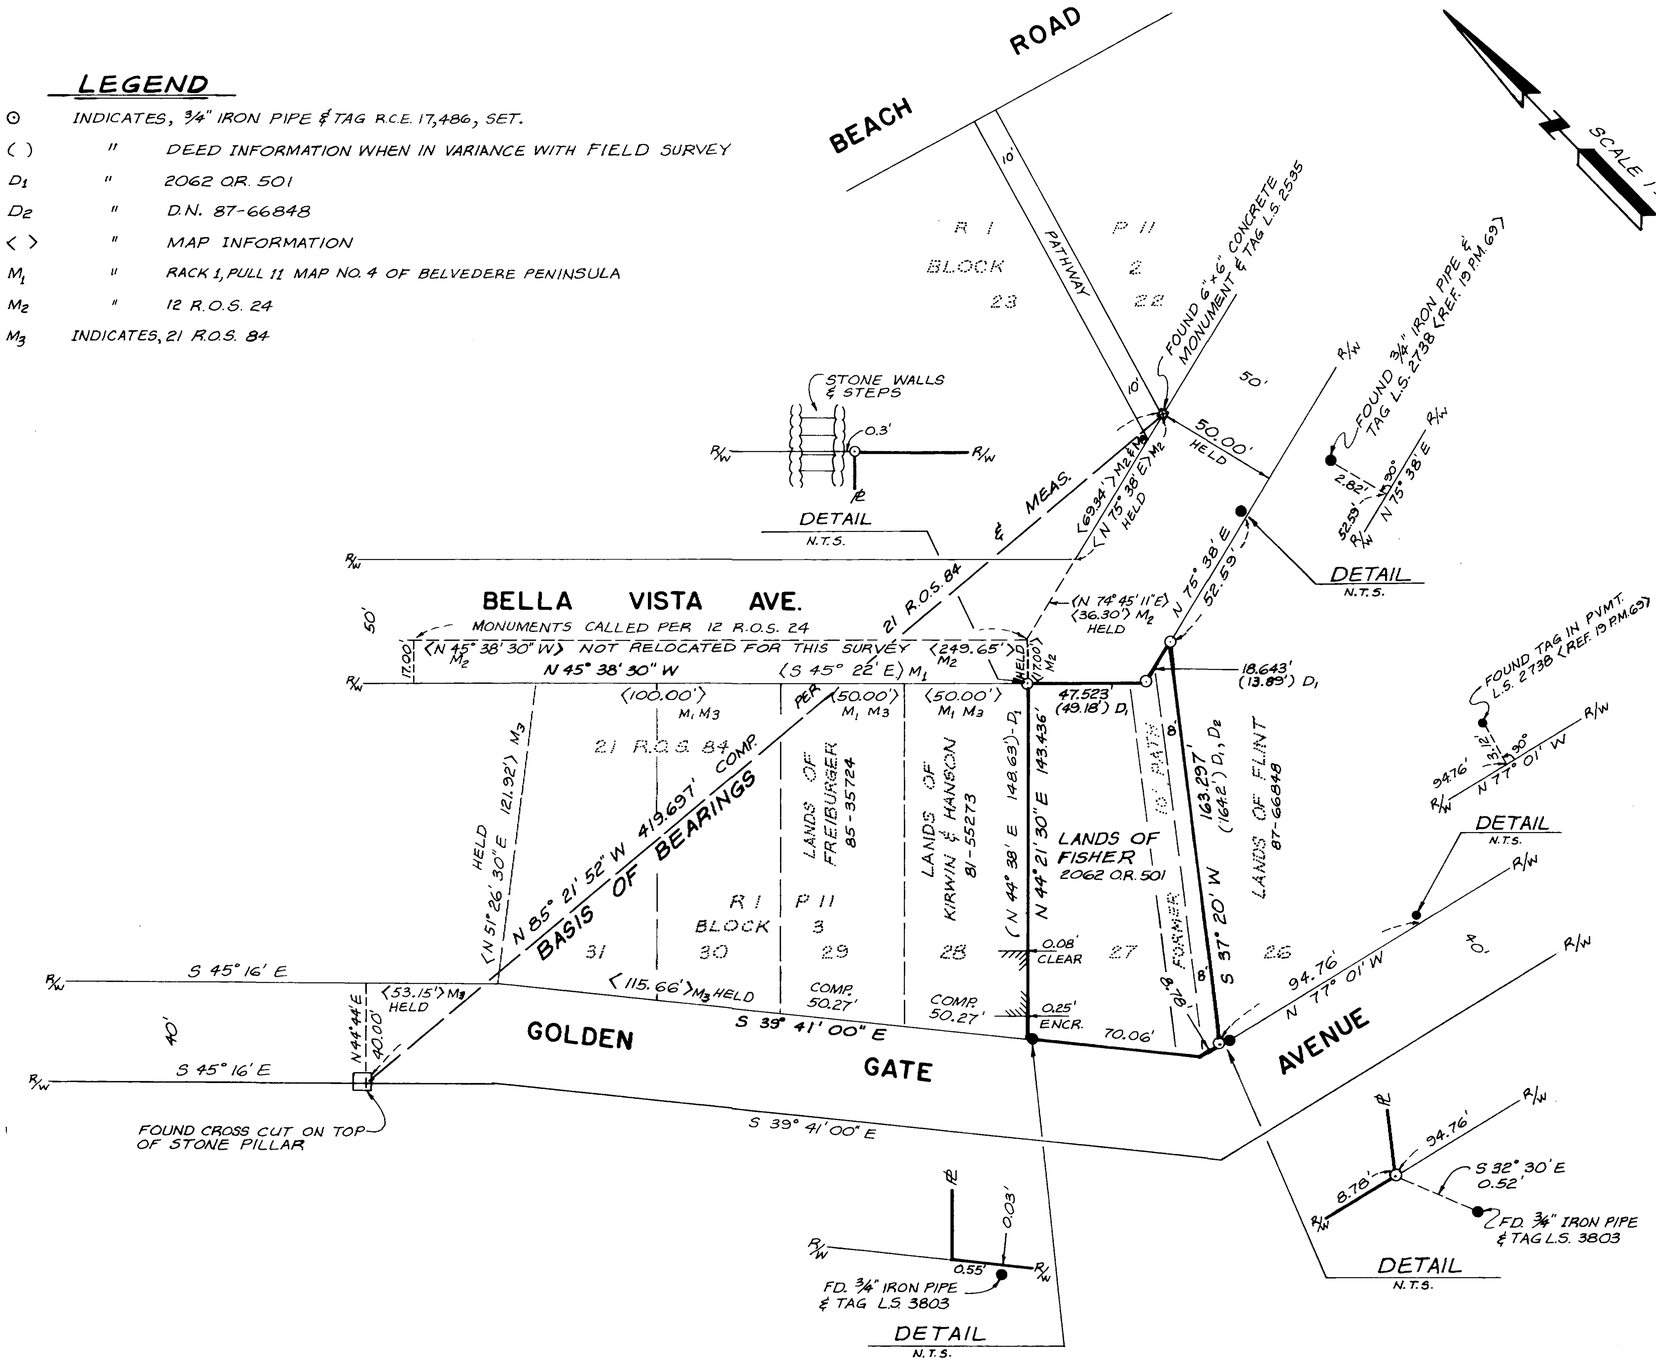

BASIS OF BEARINGS

THE LINE BEARING N 85° 21' 52" W AS COMPUTED BETWEEN FOUND MONUMENTS SHOWN ON 21 R.O.S. 84 WAS TAKEN AS THE BASIS OF BEARINGS FOR THIS SURVEY.

A.P. 60-211-08

ENGINEER'S STATEMENT

THIS MAP REPRESENTS A SURVEY MADE BY ME OR UNDER MY DIRECTION IN CONFORMANCE WITH THE REQUIREMENTS OF THE LAND SURVEYOR'S ACT AT THE REQUEST OF ROBERT FISHER IN SEPTEMBER, 1988.

V. A. Meglio

VINCENT A. MEGLIO
R.C.E. 17,486

REGISTERED PROFESSIONAL ENGINEER — VINCENT A. MEGLIO — No. 17,486 — CIVIL — STATE OF CALIFORNIA

Exp. 6-30-89

COUNTY SURVEYOR'S STATEMENT

THIS MAP HAS BEEN EXAMINED IN ACCORDANCE WITH SECTION 8766 OF THE LAND SURVEYOR'S ACT THIS 29th DAY OF DECEMBER, 1988.

M. MEHDI MADJA-SADJADI
COUNTY SURVEYOR

BY RDBeaumont
DEPUTY

REGISTERED PROFESSIONAL ENGINEER — ROBERT DARRELL BEAUMONT — C 30212 Exp. 3-31-92 — CIVIL — STATE OF CALIFORNIA

RECORDER'S STATEMENT

FILED THIS 6th DAY OF January, 1989, AT 12:00 P.M. IN BOOK 25 OF SURVEYS AT PAGE 35 AT THE REQUEST OF THE COUNTY OF MARIN.

SERIAL NO. 89-01029 FEE $6.00

James J. Dal Bon
JAMES J. DAL BON
COUNTY RECORDER

BY: Michael Ferrato
DEPUTY

RECORD OF SURVEY
LANDS OF FISHER

(2062 O.R. 501)

*LOT 27 & PTN. 26 "MAP NUMBER 4 OF BELVEDERE PENINSULA" (RACK 1, PULL 11). *INC. FORMER 10' PATH

BELVEDERE, MARIN COUNTY, CALIFORNIA

OCTOBER 1988 SCALE 1"=40'

FROST, MEGLIO & ASSOCIATES
27 PAUL DRIVE · SAN RAFAEL, CALIFORNIA

SHEET 1 OF 1

CAN # 6556