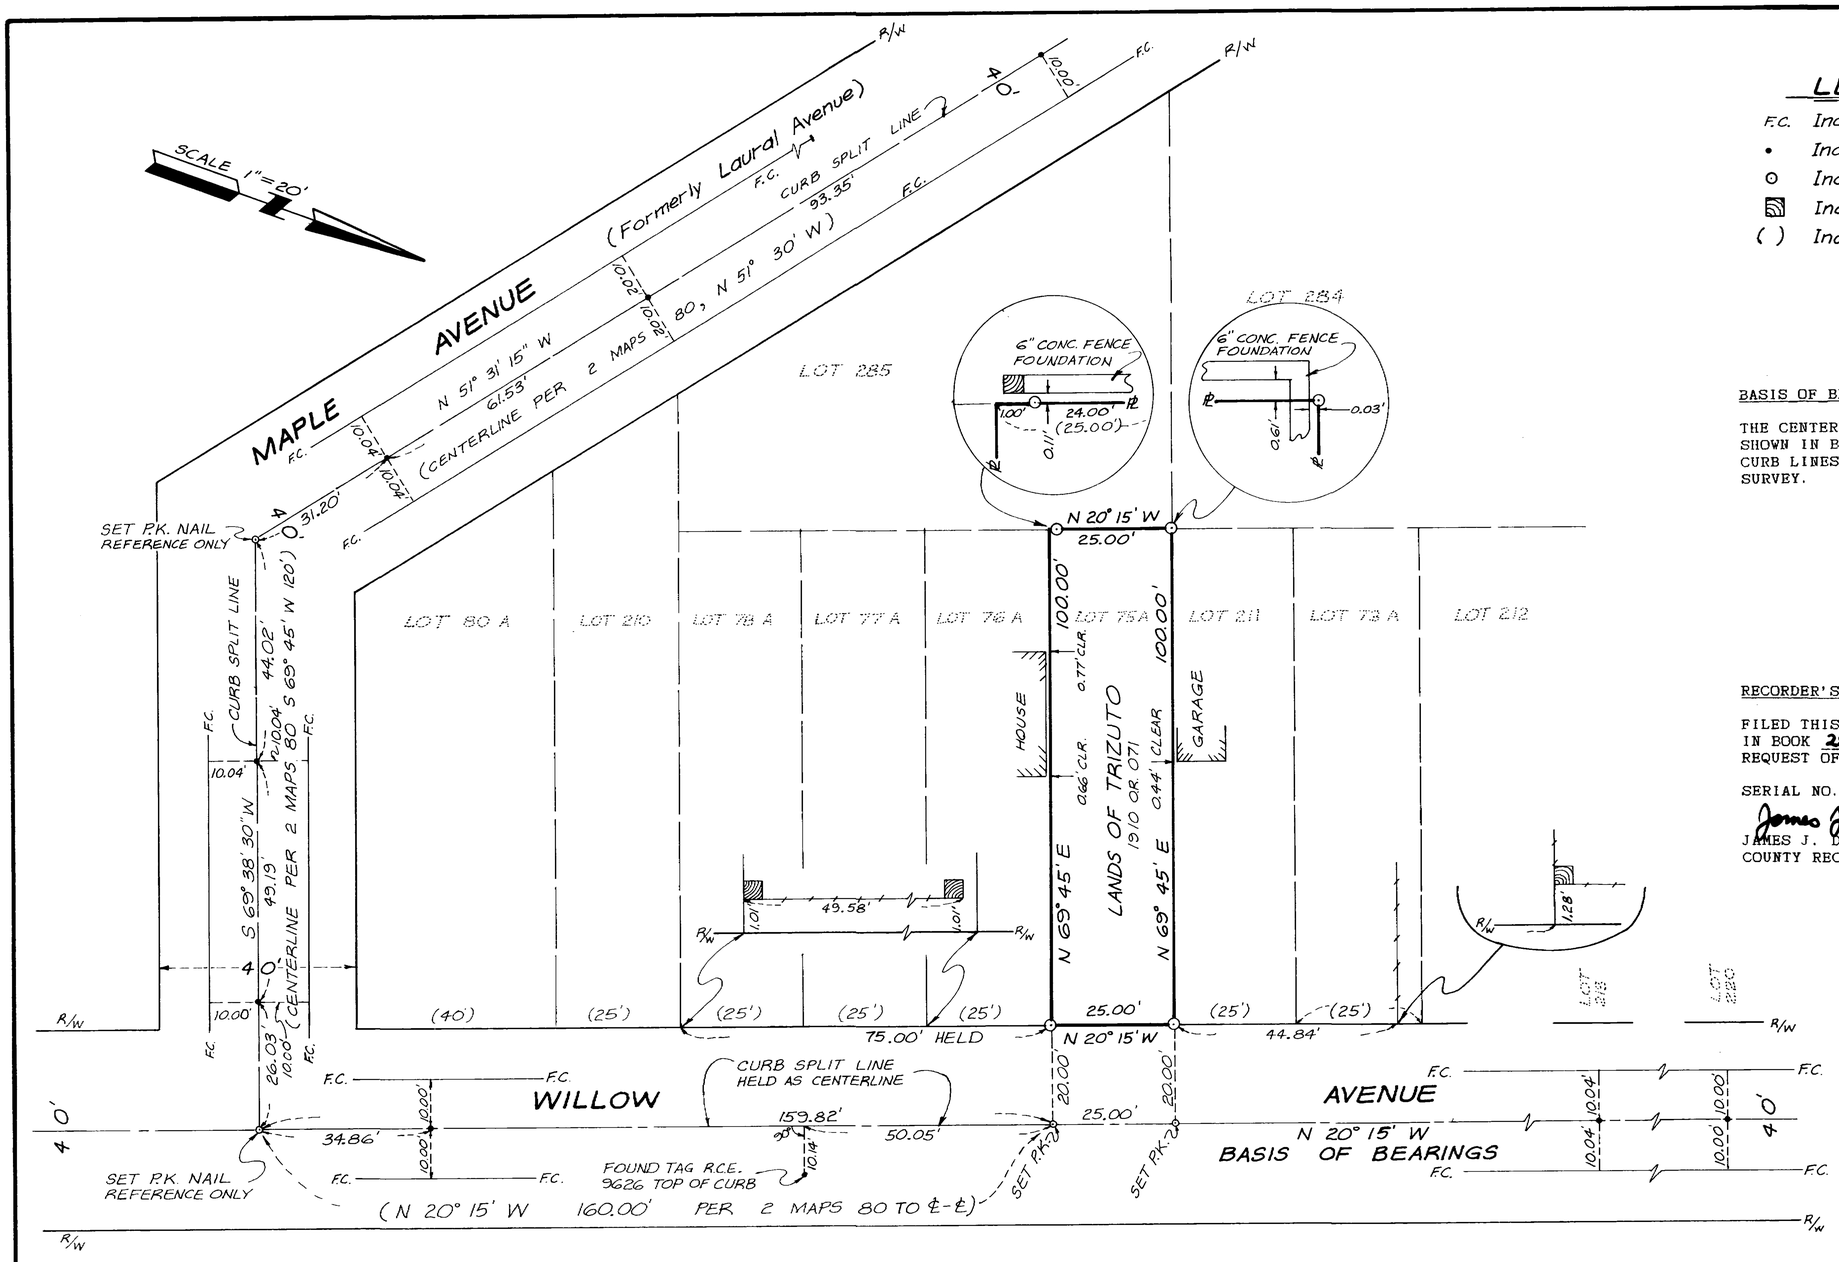

LEGEND

F.C. Indicates Face Of Existing Vertical Concrete Curb.
• Indicates Concrete Nail Set @ Face-Of-Curb Split.
⊙ Indicates 3/4" Iron Pipe & Tag R.C.E. 17,486, Set.
Indicates 4"×4" Wood Fence Corner Post.
( ) Indicates Information Per 2 Maps 80.

BASIS OF BEARINGS

THE CENTERLINE OF WILLOW AVENUE BEARING N 20 15' W AS SHOWN IN BOOK 2 OF MAPS, PAGE 80 AND RELOCATED BY EXISTING CURB LINES WAS TAKEN AS THE BASIS OF BEARINGS FOR THIS SURVEY.

RECORDER'S STATEMENT

FILED THIS 13th DAY OF January, 1988, AT 11:00 A.M. IN BOOK 25 OF SURVEYS AT PAGE 38 AT THE REQUEST OF THE COUNTY OF MARIN.

SERIAL NO. 89-02408 FEE $6.00

James J. Dal Bon
JAMES J. DAL BON
COUNTY RECORDER

BY: Michel Sforzini
DEPUTY

ENGINEER'S STATEMENT

THIS MAP REPRESENTS A SURVEY MADE BY ME OR UNDER MY DIRECTION IN CONFORMANCE WITH THE REQUIREMENTS OF THE LAND SURVEYOR'S ACT AT THE REQUEST OF WILLIAM MALPAS IN SEPTEMBER, 1988.

V. A. Meglio
VINCENT A. MEGLIO
R.C.E. 17,486

REGISTERED PROFESSIONAL ENGINEER VINCENT A. MEGLIO No. 17,486 Exp 6-30-89 CIVIL STATE OF CALIFORNIA

COUNTY SURVEYOR'S STATEMENT

THIS MAP HAS BEEN EXAMINED IN ACCORDANCE WITH SECTION 8766 OF THE LAND SURVEYOR'S ACT THIS 12th DAY OF JANUARY, 1989.

M. MEHDI MADJA-SADJADI
COUNTY SURVEYOR

BY R.D. Beaumont
DEPUTY

REGISTERED PROFESSIONAL ENGINEER ROBERT DARRELL BEAUMONT C 30212 Exp. 3-31-92 CIVIL STATE OF CALIFORNIA

A.P.# 1-204-43

RECORD OF SURVEY

LANDS OF TRIZUTO

(1910 OR. 071)

BEING LOT 75 A OF RIDGEWAY PARK SUBDIVISION IN BOOK 2 OF MAPS PAGE 80.

FAIRFAX MARIN COUNTY CALIFORNIA

OCTOBER 1988 SCALE 1"=20'

FROST, MEGLIO & ASSOCIATES
27 PAUL DRIVE · SAN RAFAEL, CALIFORNIA

SHEET 1 OF 1

Can # 6562