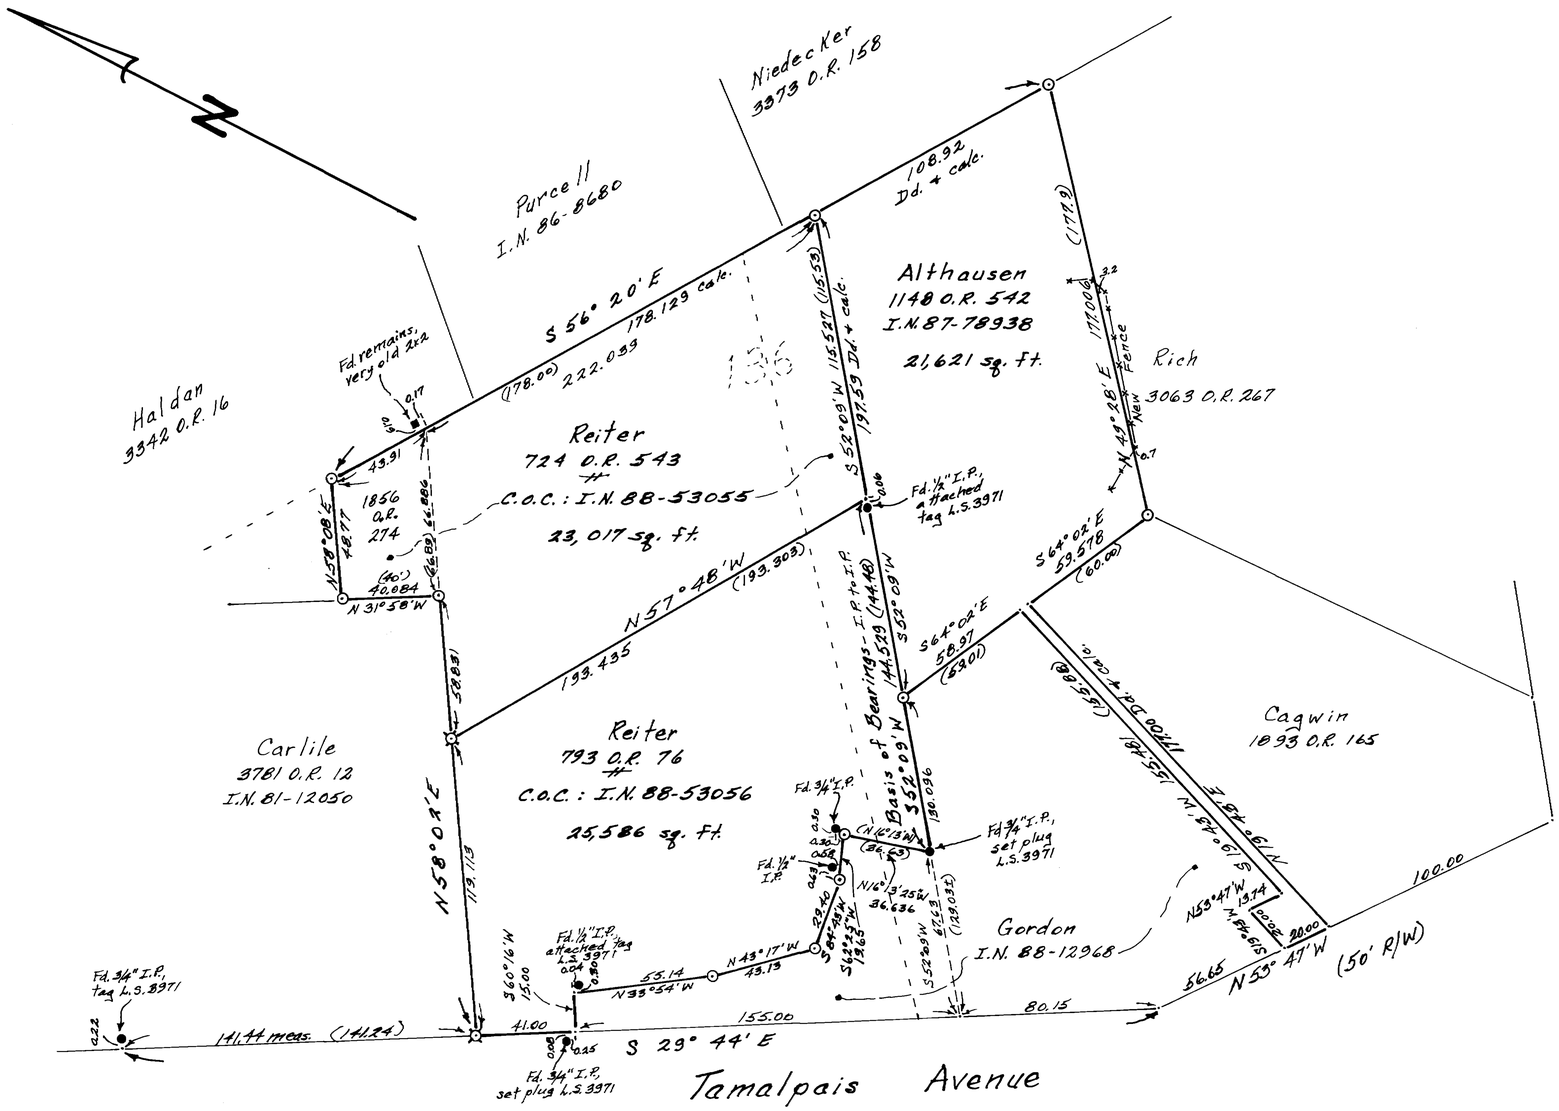

Legend and Notes:

⊙ = Set ¾" I.P. with plug L.S. 3971
⊠ = Set Nail, shiner and tag L.S. 3971
Fd. = Found
I.P. = Iron Pipe
℄ = Centerline
Dd. = Deed
( ) = Record data - deed or map
Calc. = Calculated
Meas. = Measured
C.O.C. = "Certificate of Compliance"

All distances are in feet and decimals thereof.

Basis of Bearings is N 52° 09' E between found I.P.'s as shown hereon.

*See Sheet 2 for Existing Easements

SURVEYOR'S STATEMENT

This map correctly represents a survey made by me or under my direction in conformance with the requirements of the Land Surveyor's Act at the request of G. Reiter and T. Althausen in November 1988.

Edwin B. Gardner
Edwin B. Gardner, L.S. 3971

LICENSED LAND SURVEYOR EDWIN B. GARDNER No. 3971 STATE OF CALIFORNIA

Exp. 6/30/92

COUNTY SURVEYOR'S STATEMENT

This map has been examined in accordance with Section 8766 of the Land Surveyor's Act this 20th day of JANUARY, 1989.

M. MADRID SARVARI
County Surveyor

By Deputy:

REGISTERED PROFESSIONAL ENGINEER ROBERT DARRELL BEAUMONT C 30212 Exp 3-31-92 CIVIL STATE OF CALIFORNIA

RECORDER'S STATEMENT

Filed this 30th day of JANUARY, 1989 at 2:00 P.m. in Book 25 of SURVEYS at page 45, at the request of the Dept. of Public Works.

Serial No. 89-6426 Fee $8.00

James J. Del Bon
County Recorder

By Deputy:

RECORD OF SURVEY

Lands Of
Reiter: C.O.C. - I.N. 88-53055 and C.O.C. - I.N. 88-53056
and Althausen, 1148 O.R. 542 and I.N. 87-78938

Portions of Lot 136, Tamalpais Land and Water Co., Map No. 5, Rack 1, Pull 2

Mill Valley
Marin County California

Scale: 1" = 40' November 1988

Rhodes and Gardner, Inc.
319 Miller Ave.
Mill Valley, California
A.P.'s 27-191-36 and 12

Sheet 1 of 2

Can 6575

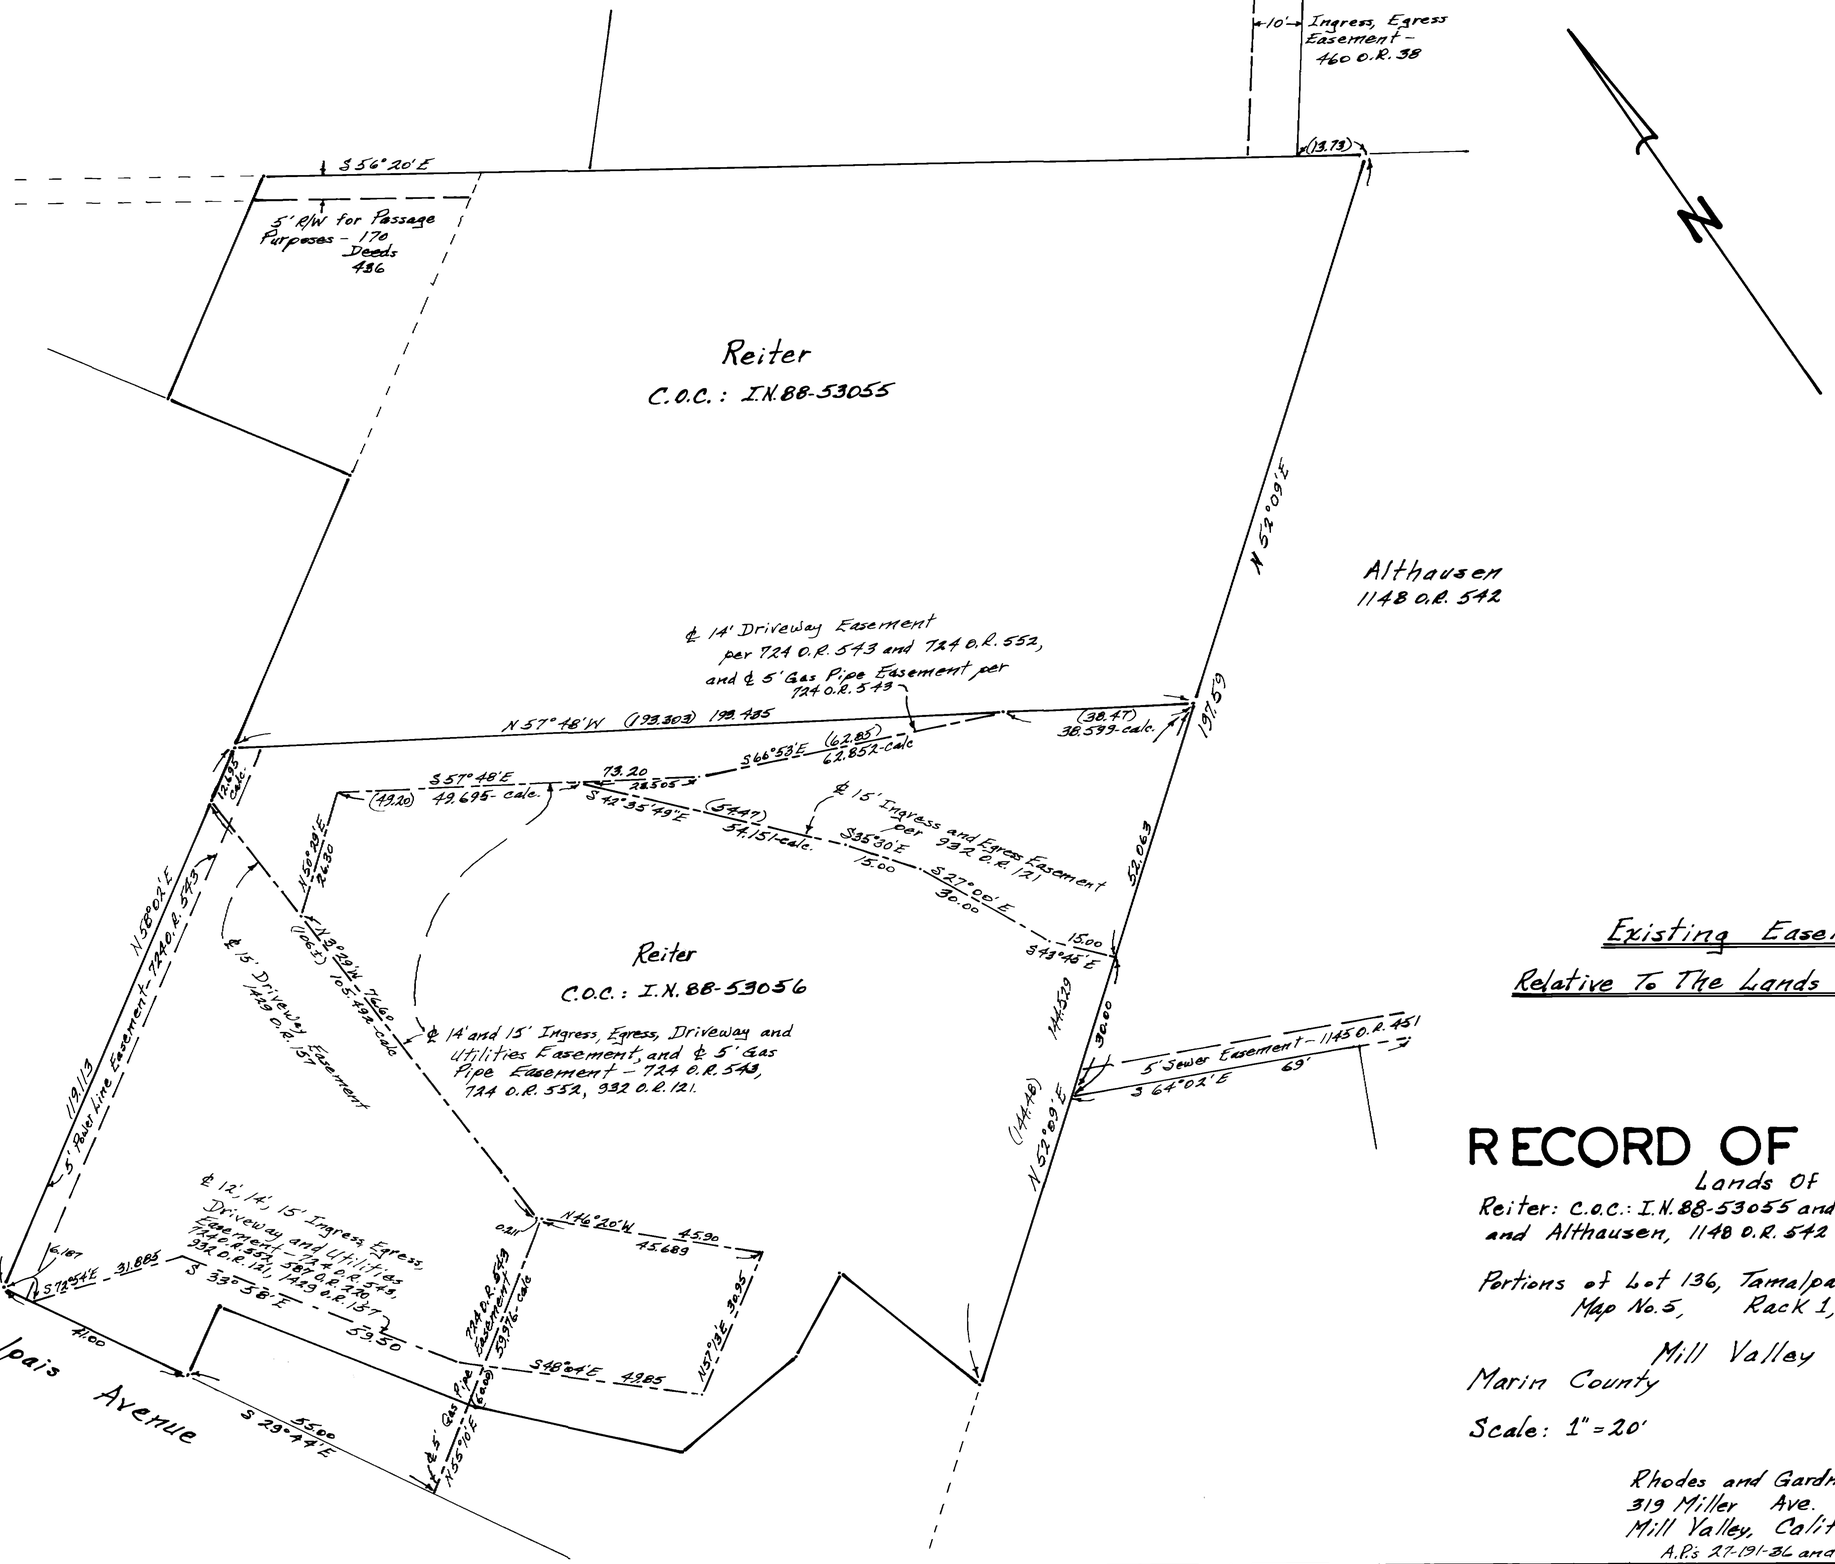

Existing Easements
Relative To The Lands Of Reiter

RECORD OF SURVEY

Lands Of

Reiter: C.O.C.: I.N. 88-53055 and C.O.C.: I.N. 88-53056, and Althausen, 1148 O.R. 542 and I.N. 87-78938

Portions of Lot 136, Tamalpais Land and Water Co., Map No. 5, Rack 1, Pull 2

Mill Valley
Marin County California

Scale: 1" = 20' November 1988

Rhodes and Gardner, Inc.
319 Miller Ave.
Mill Valley, California

A.P.s 27-191-36 and 12

Sheet 2 of 2

Can 6575