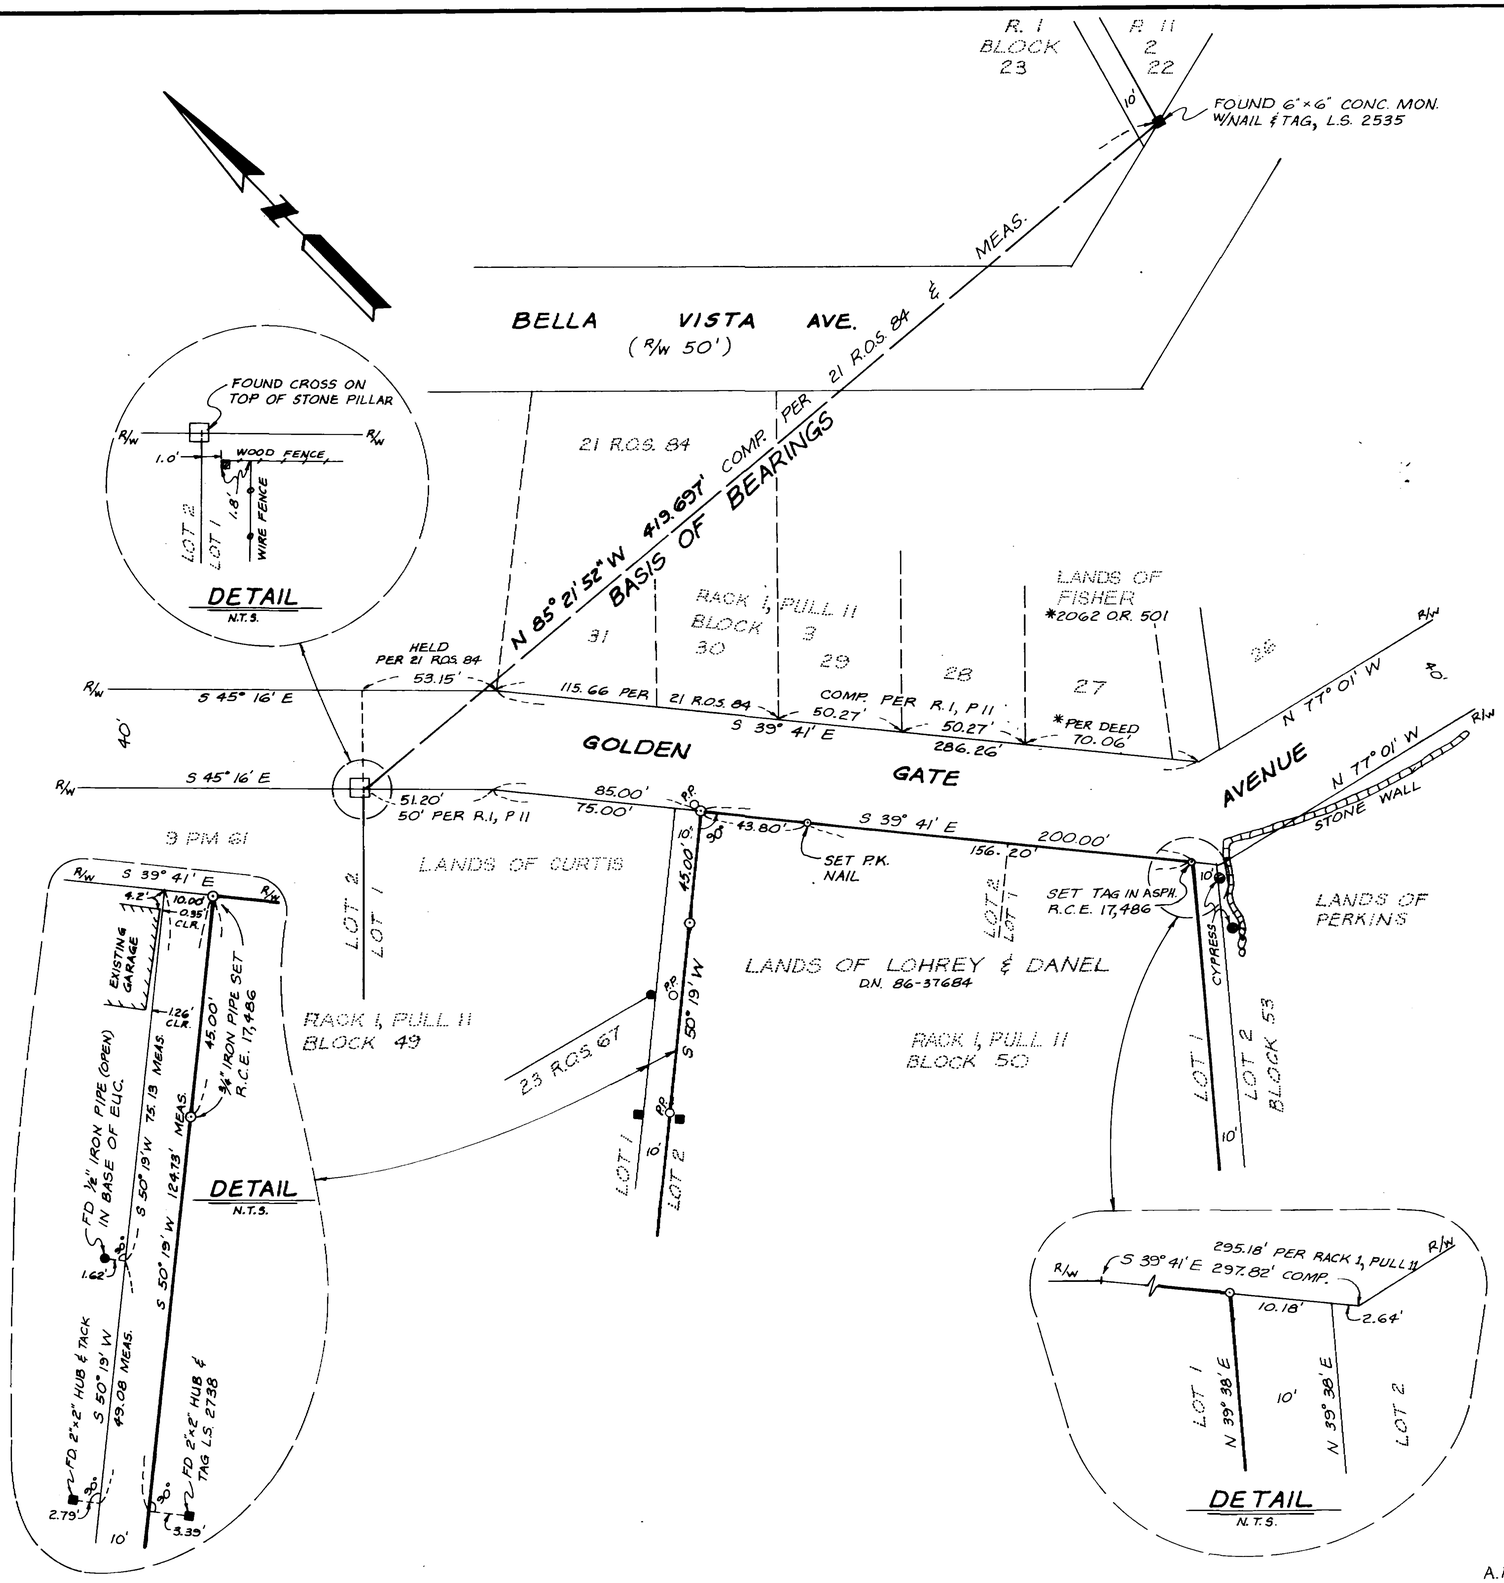

ENGINEER'S STATEMENT

THIS MAP REPRESENTS A SURVEY MADE BY ME OR UNDER MY DIRECTION IN CONFORMANCE WITH THE REQUIREMENTS OF THE LAND SURVEYOR'S ACT AT THE REQUEST OF ELIZABETH DANIEL IN OCTOBER, 1988.

V.A. Meglio
VINCENT A. MEGLIO
R.C.E. 17,486

REGISTERED PROFESSIONAL ENGINEER
V. A. MEGLIO
No. 17,486
EXP 6-30-89
CIVIL
STATE OF CALIFORNIA

COUNTY SURVEYOR'S STATEMENT

THIS MAP HAS BEEN EXAMINED IN ACCORDANCE WITH SECTION 8766 OF THE LAND SURVEYOR'S ACT THIS 21 ST DAY OF FEBRUARY, 1989.

M. MEHDI MADJA-SADJADI
COUNTY SURVEYOR

BY P.D. Beaumont
DEPUTY

REGISTERED PROFESSIONAL ENGINEER
ROBERT DARRELL BEAUMONT
C 30212
Exp. 3-31-92
CIVIL
STATE OF CALIFORNIA

RECORDER'S STATEMENT

FILED THIS 21 ST DAY OF FEBRUARY, 1989, AT 11:0 A.M. IN BOOK 25 OF SURVEYS AT PAGE 50 AT THE REQUEST OF THE COUNTY OF MARIN.

SERIAL NO. 89-10395 FEE $6.00

James J. Dal Bon
JAMES J. DAL BON
COUNTY RECORDER

BY: C. Lewis
DEPUTY

RECORD OF SURVEY
LANDS OF LOHREY & DANEL

(D.N. 86-37684)

BEING A PORTION OF LOTS 1 & 2, BLOCK 50, "MAP NUMBER 4 OF BELVEDERE PENINSULA" (RACK 1, PULL 11).

BELVEDERE, MARIN COUNTY, CALIFORNIA

OCTOBER 1988 SCALE 1"=40'

FROST, MEGLIO & ASSOCIATES
27 PAUL DRIVE · SAN RAFAEL, CALIFORNIA

A.P. # 60-202-04

SHEET 1 OF 1

San 6583