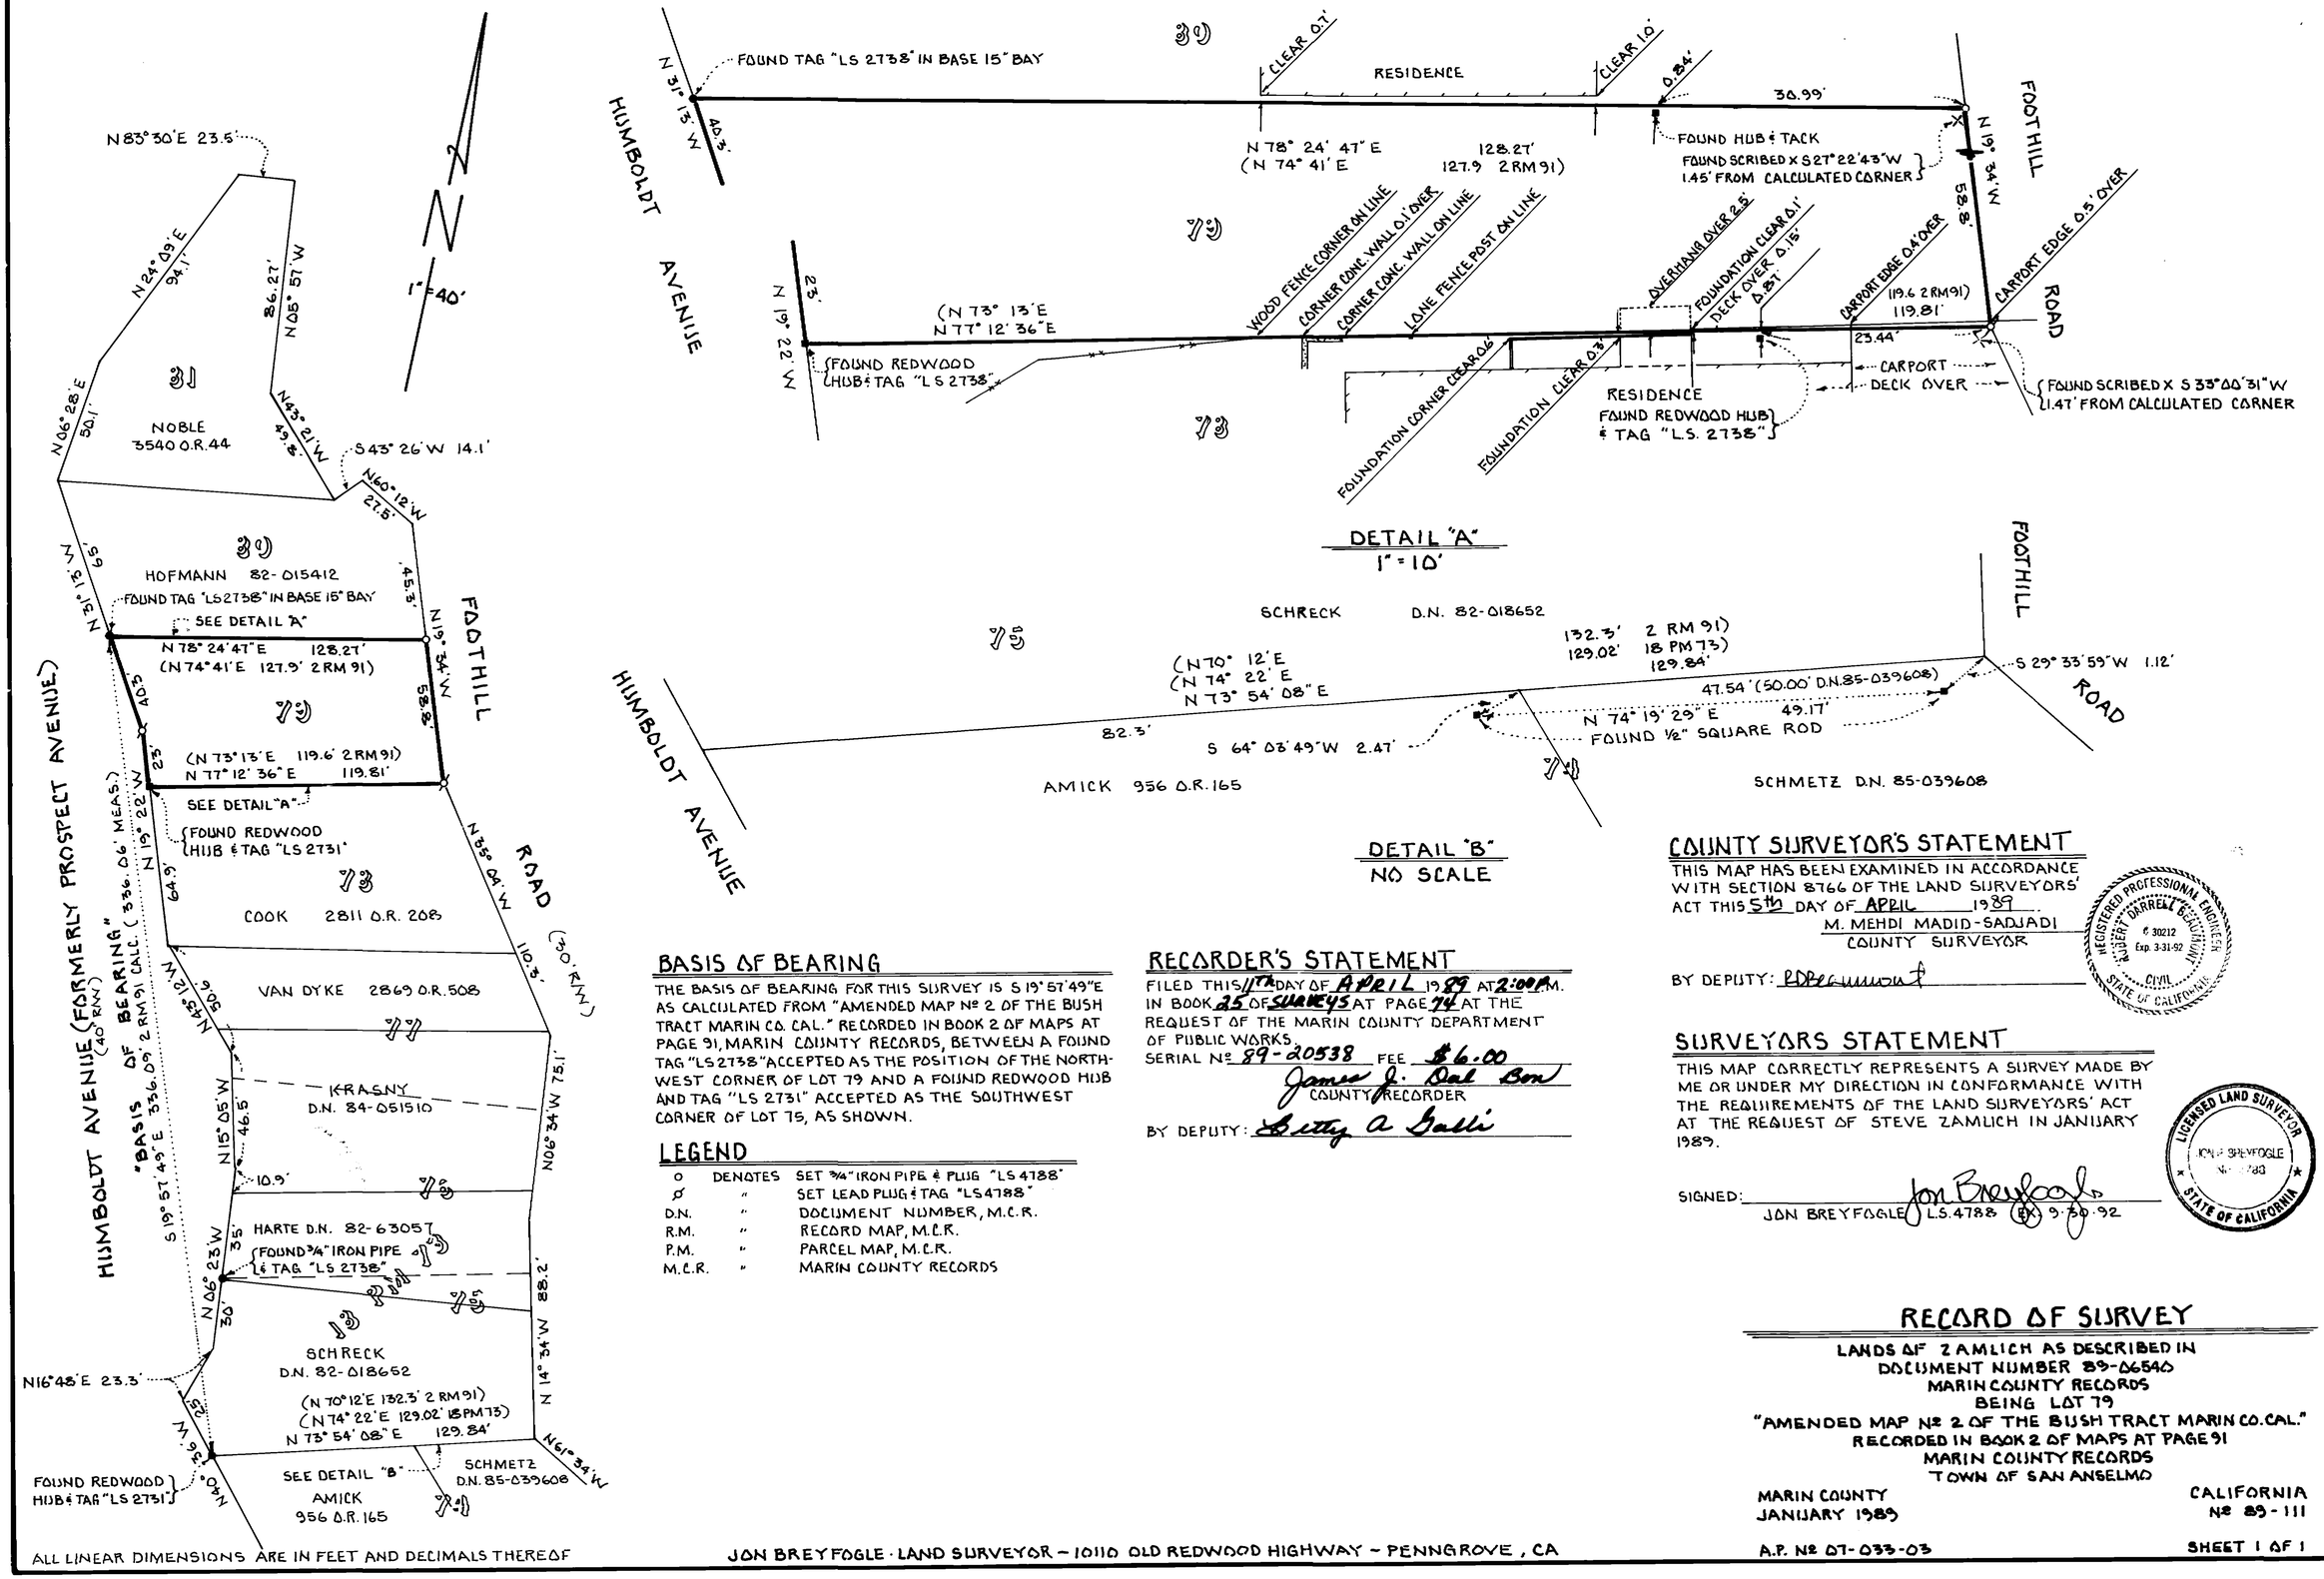

BASIS OF BEARING

THE BASIS OF BEARING FOR THIS SURVEY IS S 19° 57' 49" E AS CALCULATED FROM "AMENDED MAP Nº 2 OF THE BUSH TRACT MARIN CO. CAL." RECORDED IN BOOK 2 OF MAPS AT PAGE 91, MARIN COUNTY RECORDS, BETWEEN A FOUND TAG "LS 2738" ACCEPTED AS THE POSITION OF THE NORTHWEST CORNER OF LOT 79 AND A FOUND REDWOOD HUB AND TAG "LS 2731" ACCEPTED AS THE SOUTHWEST CORNER OF LOT 75, AS SHOWN.

LEGEND

o	DENOTES	SET ¾" IRON PIPE & PLUG "LS 4788"
ø	"	SET LEAD PLUG & TAG "LS 4788"
D.N.	"	DOCUMENT NUMBER, M.C.R.
R.M.	"	RECORD MAP, M.C.R.
P.M.	"	PARCEL MAP, M.C.R.
M.C.R.	"	MARIN COUNTY RECORDS

RECORDER'S STATEMENT

FILED THIS 11TH DAY OF APRIL 1989 AT 2:00 P.M. IN BOOK 25 OF SURVEYS AT PAGE 74 AT THE REQUEST OF THE MARIN COUNTY DEPARTMENT OF PUBLIC WORKS.
SERIAL Nº 89-20538 FEE $6.00

James J. Del Bon
COUNTY RECORDER

BY DEPUTY: Betty A Galli

COUNTY SURVEYOR'S STATEMENT

THIS MAP HAS BEEN EXAMINED IN ACCORDANCE WITH SECTION 8766 OF THE LAND SURVEYORS' ACT THIS 5th DAY OF APRIL 1989.

M. MEHDI MADID-SADJADI
COUNTY SURVEYOR

BY DEPUTY: [signature]

REGISTERED PROFESSIONAL ENGINEER — ALBERT DARRELL BELCHER — C 30212 Exp. 3-31-92 — CIVIL — STATE OF CALIFORNIA

SURVEYORS STATEMENT

THIS MAP CORRECTLY REPRESENTS A SURVEY MADE BY ME OR UNDER MY DIRECTION IN CONFORMANCE WITH THE REQUIREMENTS OF THE LAND SURVEYORS' ACT AT THE REQUEST OF STEVE ZAMLICH IN JANUARY 1989.

SIGNED: Jon Breyfogle
JON BREYFOGLE L.S. 4788 EXP. 9-30-92

LICENSED LAND SURVEYOR — JON F. BREYFOGLE — No. 4788 — STATE OF CALIFORNIA

RECORD OF SURVEY

LANDS OF ZAMLICH AS DESCRIBED IN
DOCUMENT NUMBER 89-06540
MARIN COUNTY RECORDS
BEING LOT 79
"AMENDED MAP Nº 2 OF THE BUSH TRACT MARIN CO. CAL."
RECORDED IN BOOK 2 OF MAPS AT PAGE 91
MARIN COUNTY RECORDS
TOWN OF SAN ANSELMO

MARIN COUNTY — CALIFORNIA
JANUARY 1989 — Nº 89-111

A.P. Nº 07-033-03 — SHEET 1 OF 1

ALL LINEAR DIMENSIONS ARE IN FEET AND DECIMALS THEREOF

JON BREYFOGLE · LAND SURVEYOR – 10110 OLD REDWOOD HIGHWAY ~ PENNGROVE, CA

CAN#66616