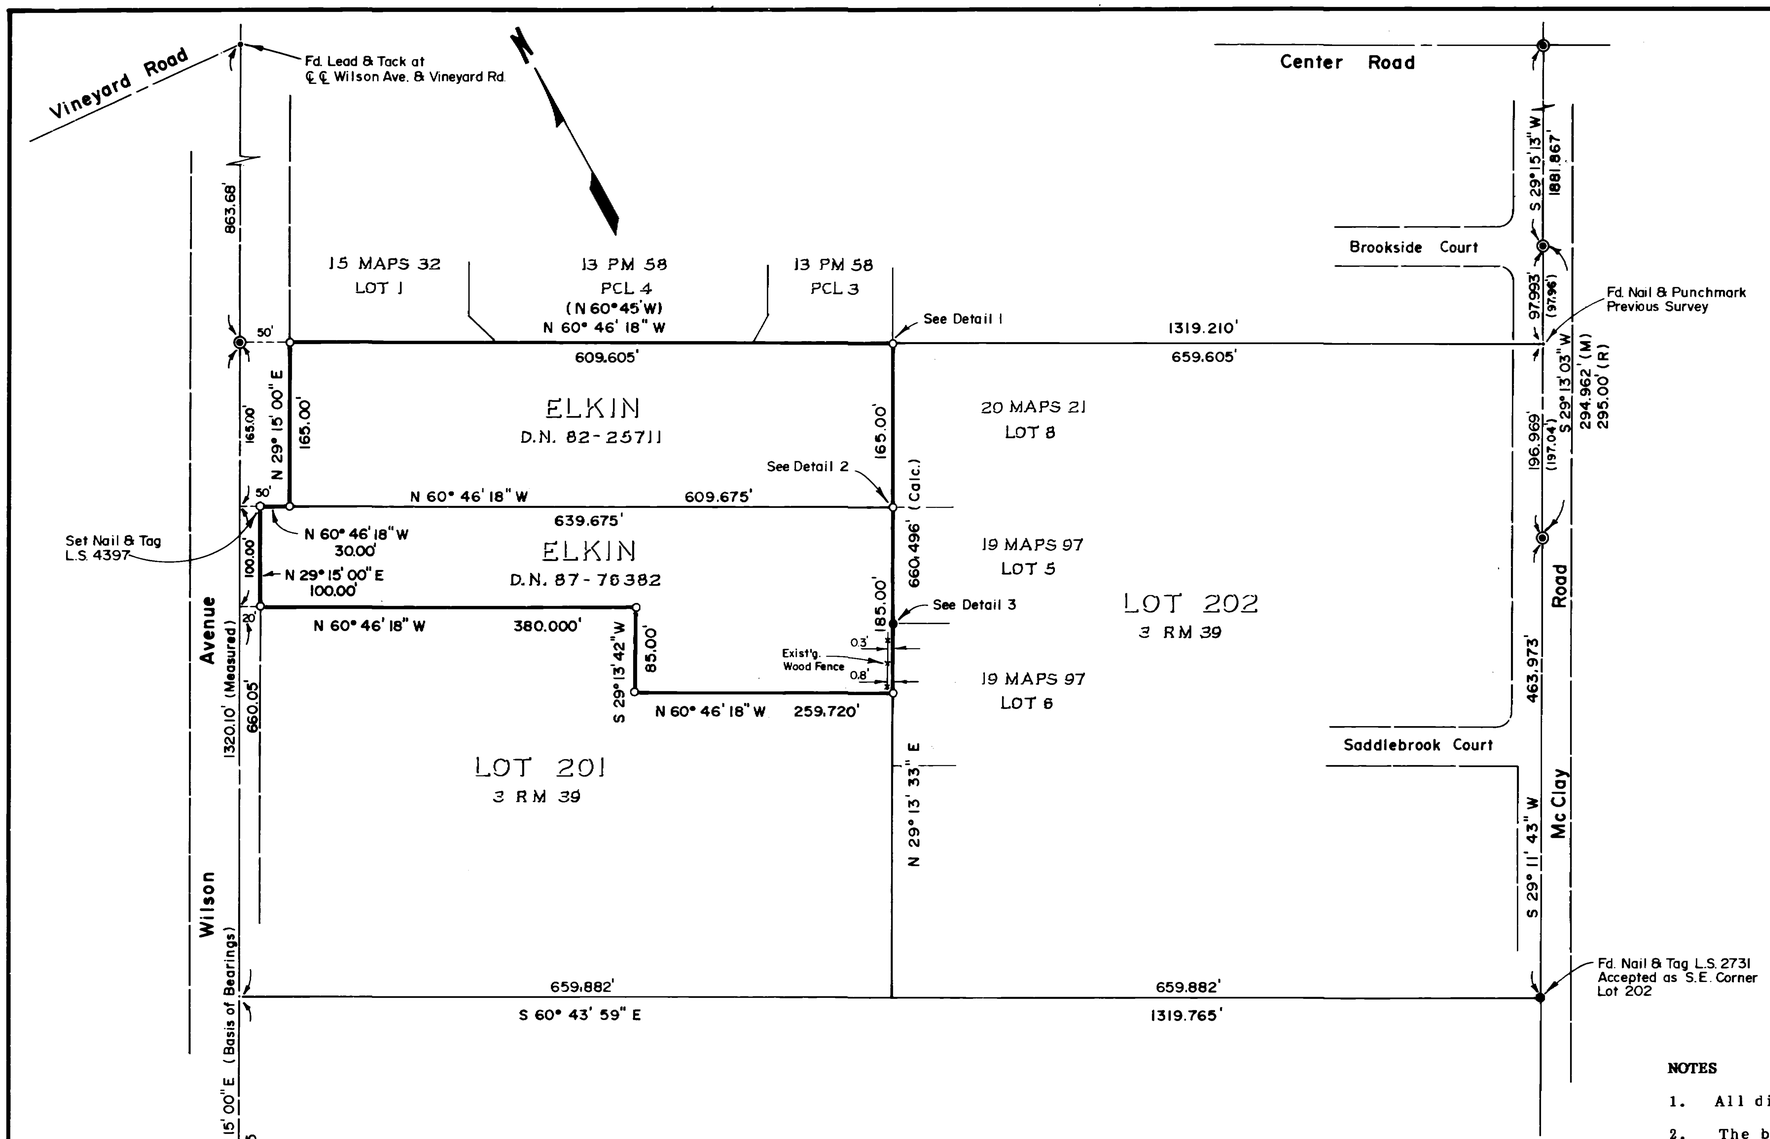

Detail 1
No Scale

Detail 2
No Scale

Detail 3
No Scale

SURVEYOR'S STATEMENT

This map correctly represents a survey made by me or under my direction in conformance with the requirements of the Land Surveyor's Act at the request of Lauren Elkin in October, 1988.

Dale Allen White
License Expires 9/30/89

L.S. 4397

COUNTY SURVEYOR'S STATEMENT

This map has been examined in accordance with Section 8766 of the Land Surveyor's Act this 30th day of MAY, 19 89.

MEHDI MADJD-SADJADI
County Surveyor

By: Deputy

RECORDER'S CERTIFICATE

Filed this 31st day of MAY, 19 89, at 1:00 P.M. in Book 25 of Surveys at Page 89, Serial No. 89-30720, Fee 6.00 at the request of the County of Marin.

County Recorder
James J. Dal-Bon

By: Deputy Recorder

LEGEND

- ○ Set 3/4" I.P. & Tag L.S. 4397
- ⊙ Found Street Monument
- ● Found Monument as Noted

NOTES

1. All dimensions are in feet and decimals of feet.
2. The basis of bearings of this map is N 29° 15' E between found street monuments on the original centerline of Wilson Avenue as shown on this map.

RECORD OF SURVEY

LAND OF ELKIN

A SURVEY OF A PORTION OF LOT 201, AS PER "MAP OF SUBDIVISION 'C' OF THE NOVATO RANCH, MARIN COUNTY, CAL." VOLUME 3, MAPS, PAGE 39, MARIN COUNTY RECORDS.

NOVATO MARIN COUNTY CALIFORNIA
SCALE : 1" = 100' JANUARY, 1989

White & Prescott
Civil Engineers & Land Surveyors
1620 Grant Avenue
Novato, CA 94945

A.P. # 146-061-11 & 38

Sheet 1 of 1

Can # 6643