"BASIS OF BEARING"
N 41° 36' E BETWEEN FOUND G.G.N.R.A. IRON PIPES IN WESTERLY BOUNDARY OF BLOCK 6 PER ⟨5 R.M. 6⟩.

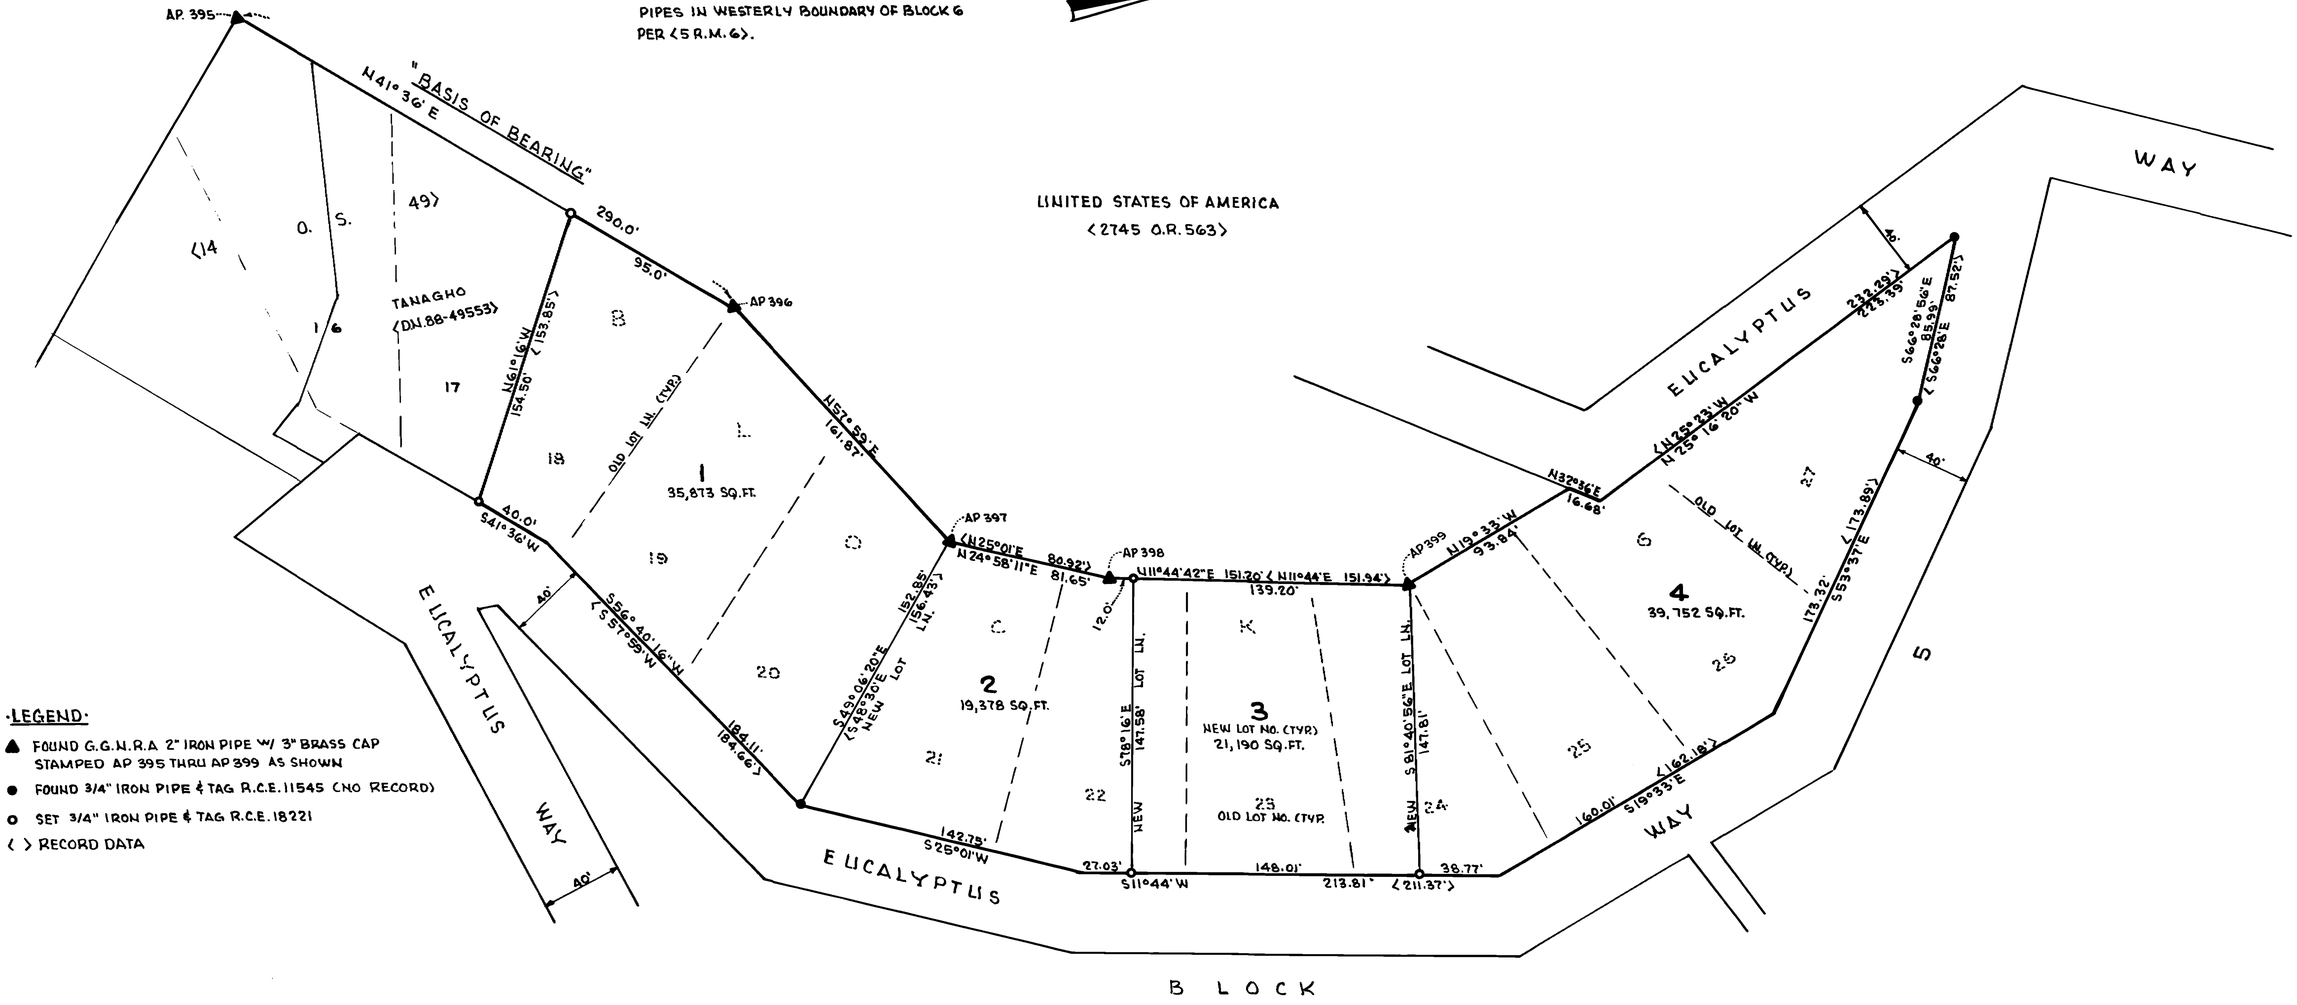

·LEGEND·

- ▲ FOUND G.G.N.R.A 2" IRON PIPE W/ 3" BRASS CAP STAMPED AP 395 THRU AP 399 AS SHOWN
- ● FOUND 3/4" IRON PIPE & TAG R.C.E. 11545 (NO RECORD)
- o SET 3/4" IRON PIPE & TAG R.C.E. 18221
- ⟨ ⟩ RECORD DATA

SURVEYOR'S STATEMENT

THIS MAP CORRECTLY REPRESENTS A SURVEY MADE BY ME OR UNDER MY DIRECTION IN CONFORMANCE WITH THE REQUIREMENTS OF THE LAND SURVEYORS ACT AT THE REQUEST OF D.B. ENGEL IN MARCH 1989.

IRVING LOUIS SCHWARTZ R.C.E. 18221

REGISTERED PROFESSIONAL ENGINEER — IRVING LOUIS SCHWARTZ — No. C 18221 — EXP. 6-30-89 — CIVIL — STATE OF CALIFORNIA

COUNTY SURVEYOR'S STATEMENT

THIS MAP HAS BEEN EXAMINED IN ACCORDANCE WITH SECTION 8766 OF THE LAND SURVEYORS ACT.

THIS 25TH DAY OF MAY 1989.

Mehdi Madjd-Sadjadi
COUNTY SURVEYOR

BY: _____ DEPUTY

REGISTERED PROFESSIONAL ENGINEER — JOHN MICHAEL BAKER — EXPIR. 9/30/89 — No. C 29[illegible] — CIVIL — STATE OF CALIFORNIA

RECORDER'S STATEMENT

FILED THIS 31st DAY OF MAY 1989, AT 8:00 AM IN BOOK 25 OF SURVEYS AT PAGE 98, AT THE REQUEST OF SCHWARTZ-WAAG ASSOC. INC AND DEPT. OF PUBLIC WORKS.

SERIAL NO. 89-30921 FEE: 6.00

James J. Del Bon
COUNTY RECORDER

BY: Betty Ann Galli
DEPUTY

RECORD OF SURVEY

MERGER OF LOTS,
WITH LOT LINE ADJUSTMENTS
LOTS 18 THRU 27 - BLOCK 6
LITTLE CITY FARMS SUB. NO. 3 ⟨5 R.M. 6⟩
BEING
LANDS OF D.B. & B.A. ENGEL ⟨D.N. 88-4086⟩
VICINITY TAMALPAIS VALLEY
MARIN COUNTY- ——— - CALIFORNIA

SCHWARTZ·WAAG ASSOCIATES, INC.
NOVATO- ——— -CALIFORNIA
SCALE 1" = 50' APRIL 1989

AP NO. 49-051-10 NO. 5518 1 OF 1

Can # 66444