8

BASIS OF BEARING

THE BASIS OF BEARING FOR THIS SURVEY IS S 04° 54' 23" E 402.50' BETWEEN POINT "A" AND POINT "B" AS CALCULATED FROM "MAP OF ETAMAD SUBDIVISION" RECORDED IN BOOK 19 OF MAPS AT PAGE 66, MARIN COUNTY RECORDS.

LEGEND

o	DENOTES	SET ¾" IRON PIPE & PLUG "LS 4788"
●	"	FOUND ¾" IRON PIPE & PLUG "LS 3775" UNLESS NOTED OTHERWISE.
P.M.	"	PARCEL MAP, MARIN COUNTY RECORDS
R.M. or MAPS	"	RECORD MAP, " " "
—×—×—	"	FENCE
( )	"	RECORD DIMENSION

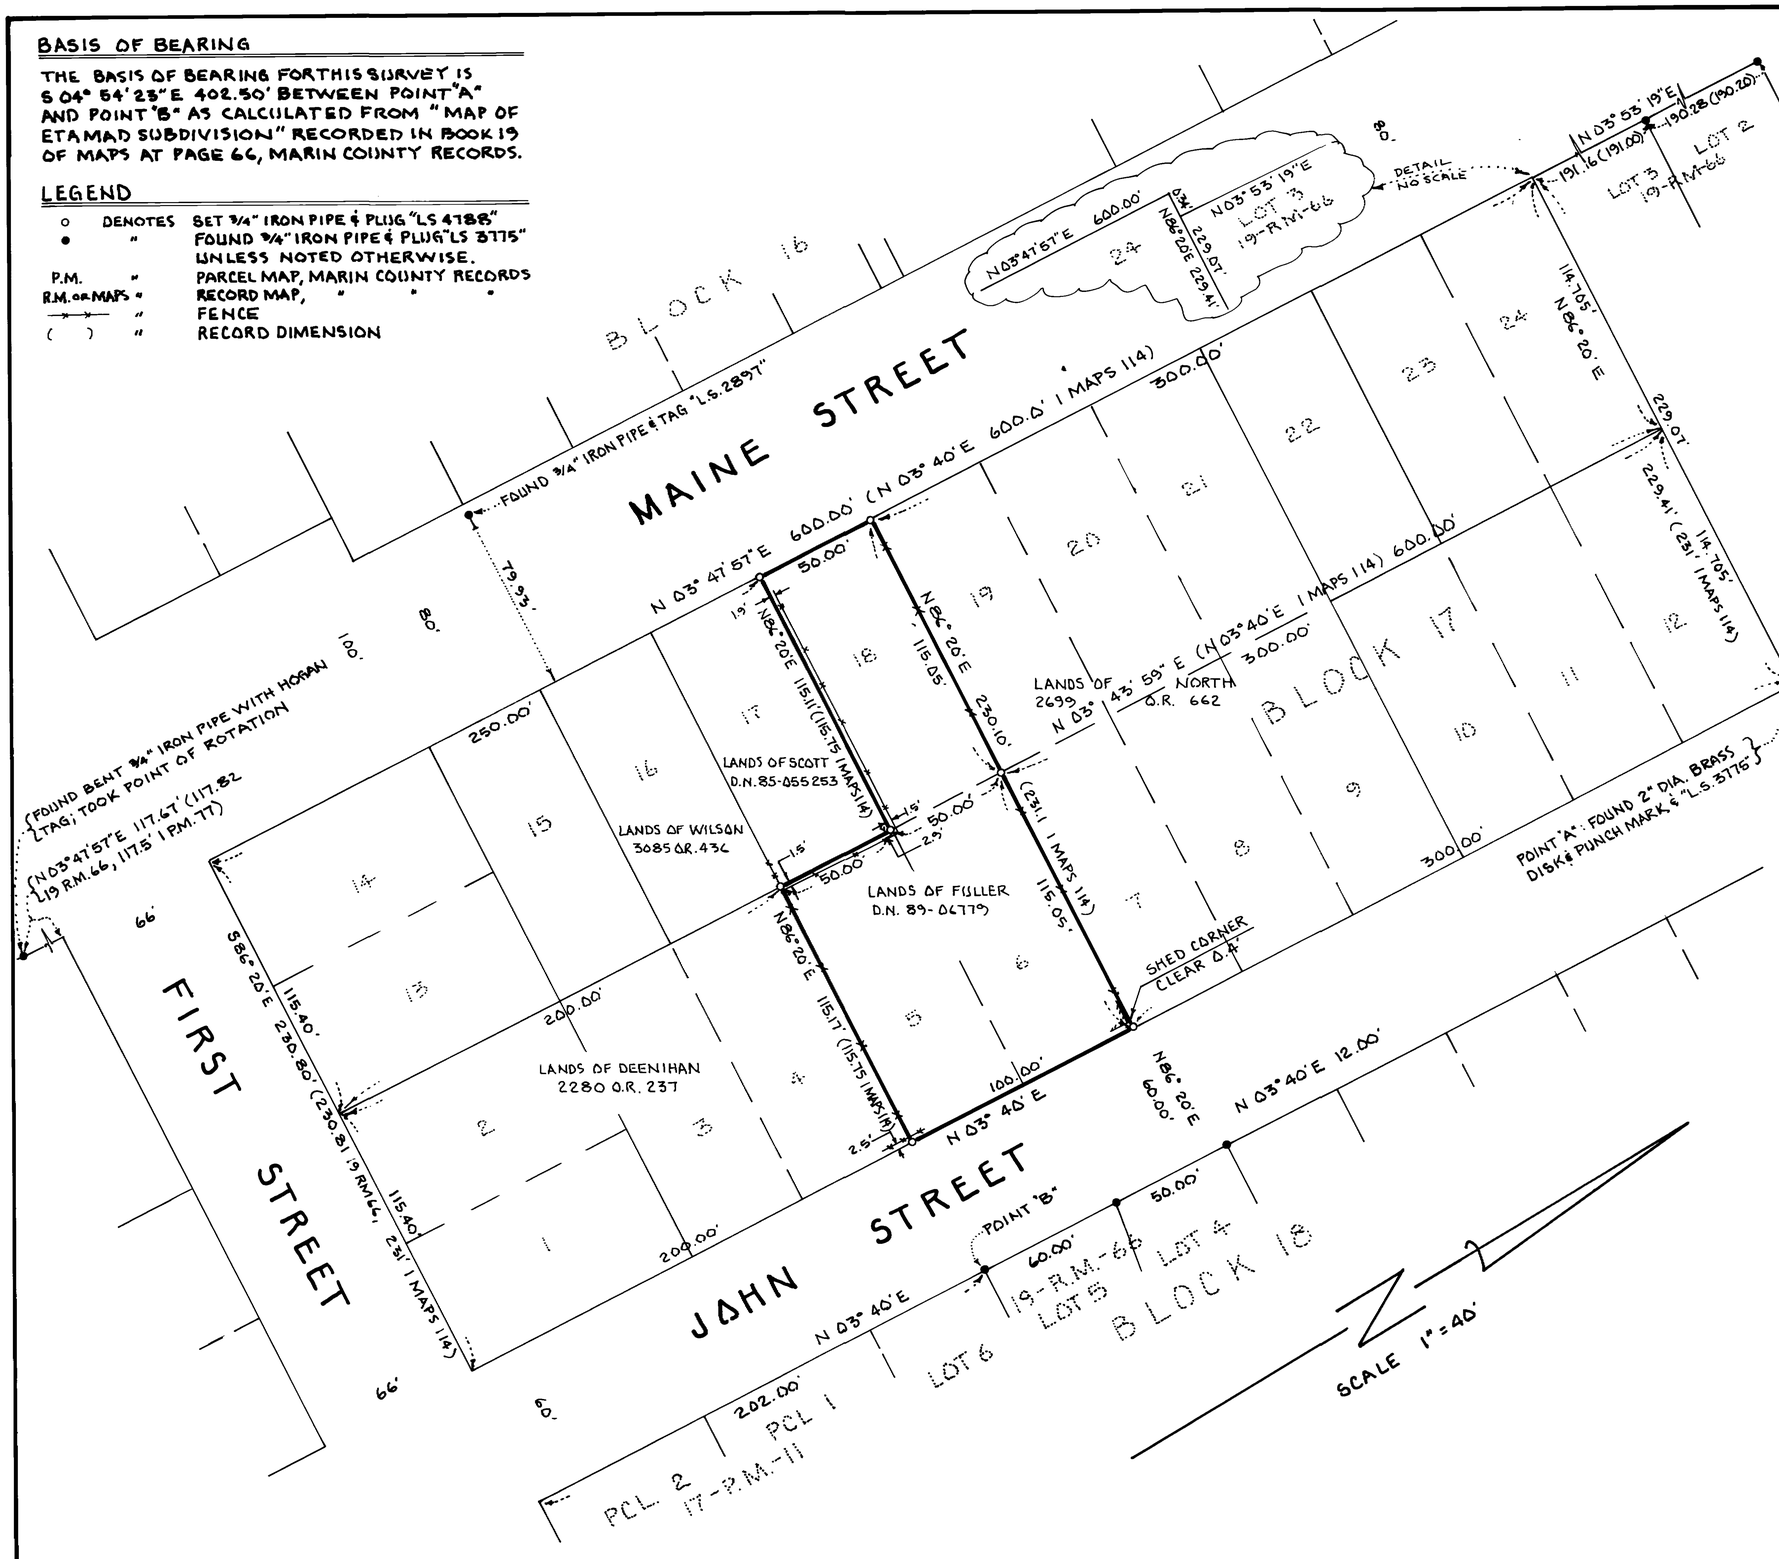

SURVEYOR'S STATEMENT

THIS MAP CORRECTLY REPRESENTS A SURVEY MADE BY ME OR UNDER MY DIRECTION IN CONFORMANCE WITH THE REQUIREMENTS OF THE LAND SURVEYORS' ACT AT THE REQUEST OF BLAIR FULLER IN APRIL 1989.

SIGNED: _____

JON BREYFOGLE LS 4788 EX. 9-30-92

LICENSED LAND SURVEYOR — JON P. BREYFOGLE No. 4788 — STATE OF CALIFORNIA

COUNTY SURVEYOR'S STATEMENT

THIS MAP HAS BEEN EXAMINED IN ACCORDANCE WITH SECTION 8766 OF THE LAND SURVEYORS' ACT THIS 23rd DAY OF JUNE 1989.

M. MEHDI MAHD-SADJADI
COUNTY SURVEYOR

BY DEPUTY: RDBeaumont

REGISTERED PROFESSIONAL ENGINEER — ROBERT DARRELL BEAUMONT — C 30212 Exp. 3-31-92 — CIVIL — STATE OF CALIFORNIA

RECORDER'S STATEMENT

FILED THIS 28th DAY OF JUNE 1989 AT 8:00 A.M. IN BOOK 26 OF SURVEYS AT PAGE 8 AT THE REQUEST OF THE MARIN COUNTY DEPARTMENT OF PUBLIC WORKS.

SERIAL Nº 89-36918 FEE: $6.00

James J. Del Bon
COUNTY RECORDER

BY DEPUTY: Betty Ann Galli

RECORD OF SURVEY

LANDS OF BLAIR FULLER
AS DESCRIBED IN D.N. 89-06779
MARIN COUNTY RECORDS
BEING LOTS 5, 6, AND 18 IN BLOCK 17 OF MAP ENTITLED "TOMALES, MARIN CO, CAL."
RECORDED IN BOOK 1 OF MAPS AT PAGE 114
MARIN COUNTY RECORDS
TOWN OF TOMALES

MARIN COUNTY — CALIFORNIA
APRIL 1989 — Nº 89-120-2

JON BREYFOGLE ~ LAND SURVEYOR
10110 OLD REDWOOD HIGHWAY
PENNGROVE — CALIFORNIA
(415) 457-4925 — (707) 795-4925

A.P. Nº 102-072-01 & 06

SHEET 1 OF 1

Can # 6661