SURVEYOR'S STATEMENT

THIS MAP CORRECTLY REPRESENTS A SURVEY MADE BY ME OR UNDER MY DIRECTION IN CONFORMANCE WITH THE LAND SURVEYOR'S ACT AT THE REQUEST OF THE NORTH MARIN WATER DISTRICT IN MARCH 1989

SIGNED _____

L.S. 3887
LIC. EXP. 6/30/92

LICENSED LAND SURVEYOR
JEROME EDWARD BRUNNER
No. 3887
STATE OF CALIFORNIA

COUNTY SURVEYOR'S STATEMENT

THIS MAP HAS BEEN EXAMINED IN ACCORDANCE WITH SECTION 8766 OF THE LAND SURVEYORS ACT THIS 16th DAY OF JUNE 1989

MEHDI MADJD-SADJADI
COUNTY SURVEYOR

REGISTERED PROFESSIONAL ENGINEER
ROBERT DARRELL BEAUMONT
C-30812
Exp. 9-30-92
CIVIL
STATE OF CALIFORNIA

RECORDER'S STATEMENT

FILED THIS 10th DAY OF JULY 1989 AT 2:30 P.M.
IN BOOK 26 OF SURVEYS AT PAGE 16
SERIAL NO. 89-39230 FEE NONE
AT THE REQUEST OF D.P.W.

James J. Dal Bon
COUNTY RECORDER

DEPUTY RECORDER

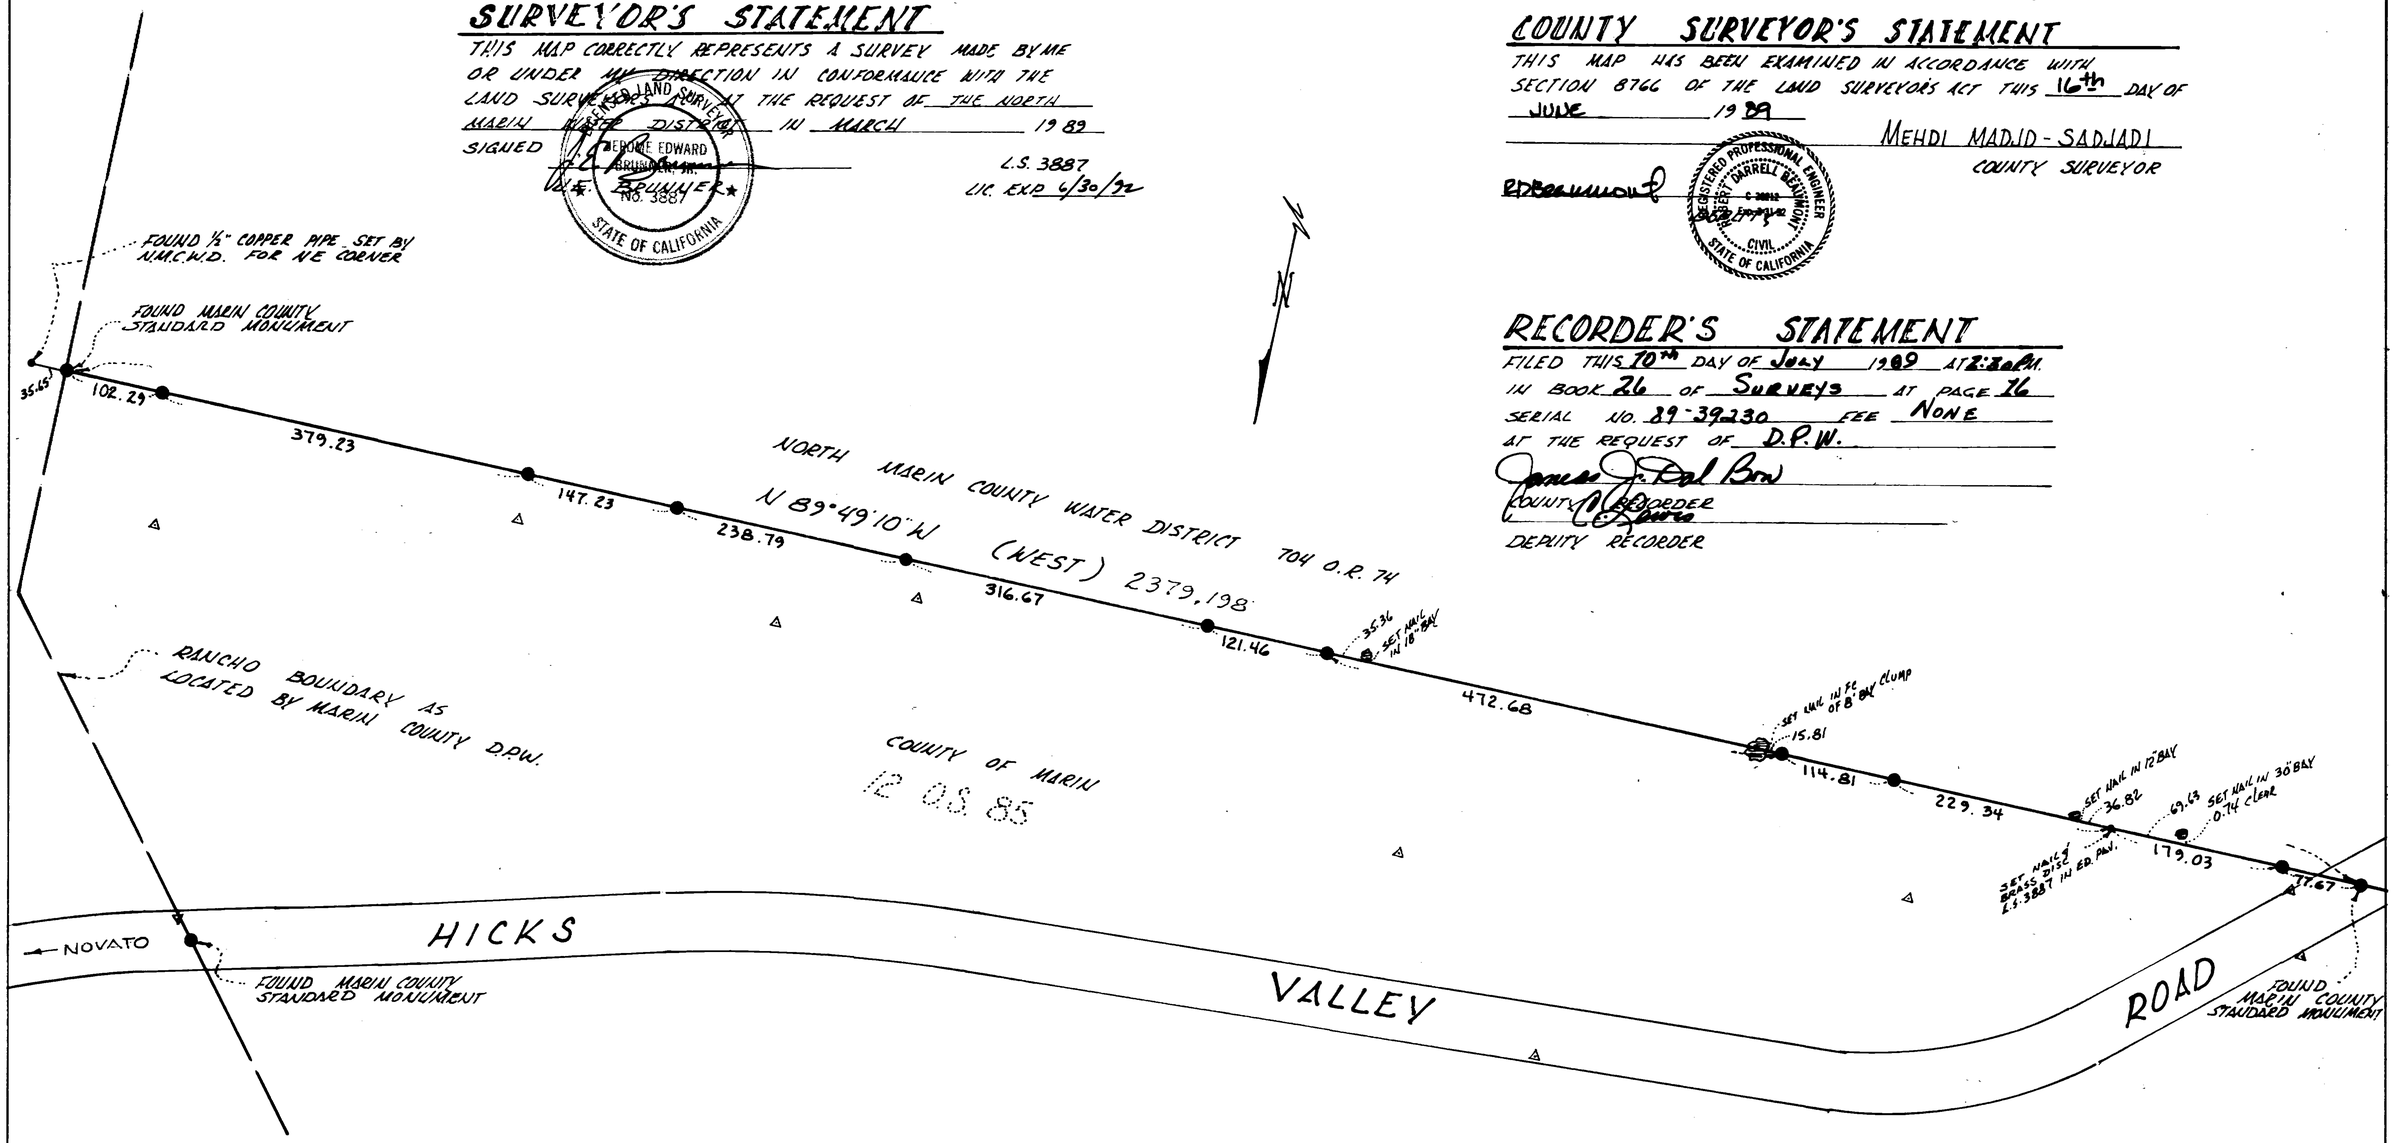

LEGEND

- ● ..... INDICATES SET 2" IRON PIPE & BRONZE DISC STAMPED "N MWD L.S. 3887" UNLESS OTHERWISE INDICATED
- △ ..... INDICATES RANDOM CONTROL POINT
- ( ) ..... INDICATES DEED RECITATION

BASIS OF BEARING

BEARING N 89°49'10" W 2379.198
BETWEEN STANDARD COUNTY MONUMENTS AS FOUND

DISTANCES ARE IN FEET & DECIMALS THEREOF

RECORD OF SURVEY

SURVEY OF PORTION OF NORTHERLY LINE OF
LANDS OF NORTH MARIN COUNTY WATER DISTRICT 704 O.R. 74 M.C.R.

MARCH 1989 — SCALE: 1"=100'
NO. 6786

TERRICO ASSOCIATES 77 MARK DRIVE SUITE 27 SAN RAFAEL, CA. A.P. 125-090-07

Law 6670