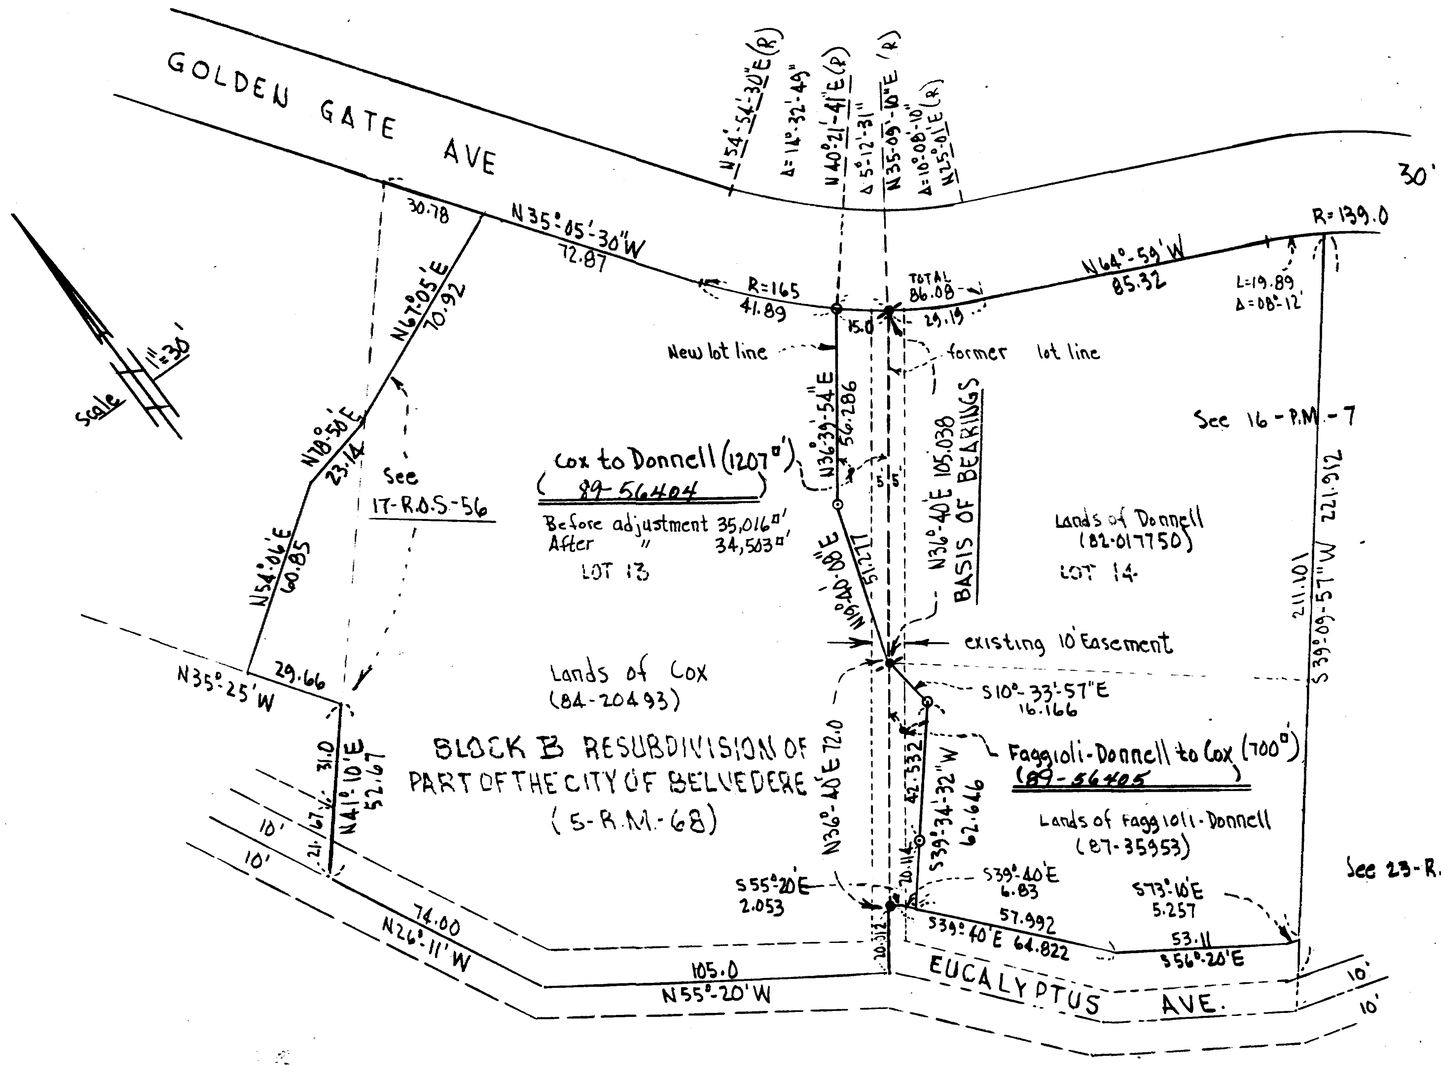

COUNTY SURVEYORS STATEMENT

This map has been examined in accordance with Section 8766 of the land Surveyors Act this 21st day of SEPTEMBER 1988

M. WARD - MOHARI
County Surveyor
by Deputy County Surveyor

REGISTERED PROFESSIONAL ENGINEER
ROBERT DARRELL BEAUMONT
C 30812 Exp. 3-31-89
CIVIL
STATE OF CALIFORNIA

SURVEYORS STATEMENT

This map correctly represents a survey made by me or under my direction in conformance with the requirements of the land Surveyors Act at the request of Sandra Donnell in March 1988

John A. Estes LS.2897
my license expires 6-30-88

LICENSED LAND SURVEYOR
JOHN A. ESTES
NO. 2897
STATE OF CALIFORNIA

LEGEND

1. ✓ 1/2" Rebar with cap L.S.4402 (per 23-R.O.S.-42)
2. ⊙ 3/4" I.P. set with cap L.S. 2897
3. All distances are in feet and decimals thereof

RECORDERS STATEMENT

Filed this 28th day of SEPTEMBER 1988
at 8:00 A.M in Book 26 of SURVEYS
at page 46 Serial No. 89-56406 fee ___
at the request of D.P.W.

James J. Del Bono
COUNTY RECORDER

Deputy Recorder

A.P. 60-182-28 & 31 / 60-162-29

RECORD OF SURVEY

LOT LINE ADJUSTMENT OF LANDS OF FAGGIOLI-DONNELL (87-35953)(82-017750) AND LANDS OF COX (84-20493) IN THE CITY OF BELVEDERE, MARIN COUNTY, CA.

APRIL 1988 SCALE 1"=30'

ROEMER AND ESTES L.S. inc. 21 LOCUST, MILL VALLEY CA
SURVEY No. S-7160-D-88 SHEET 1 OF 1

Can 6/14