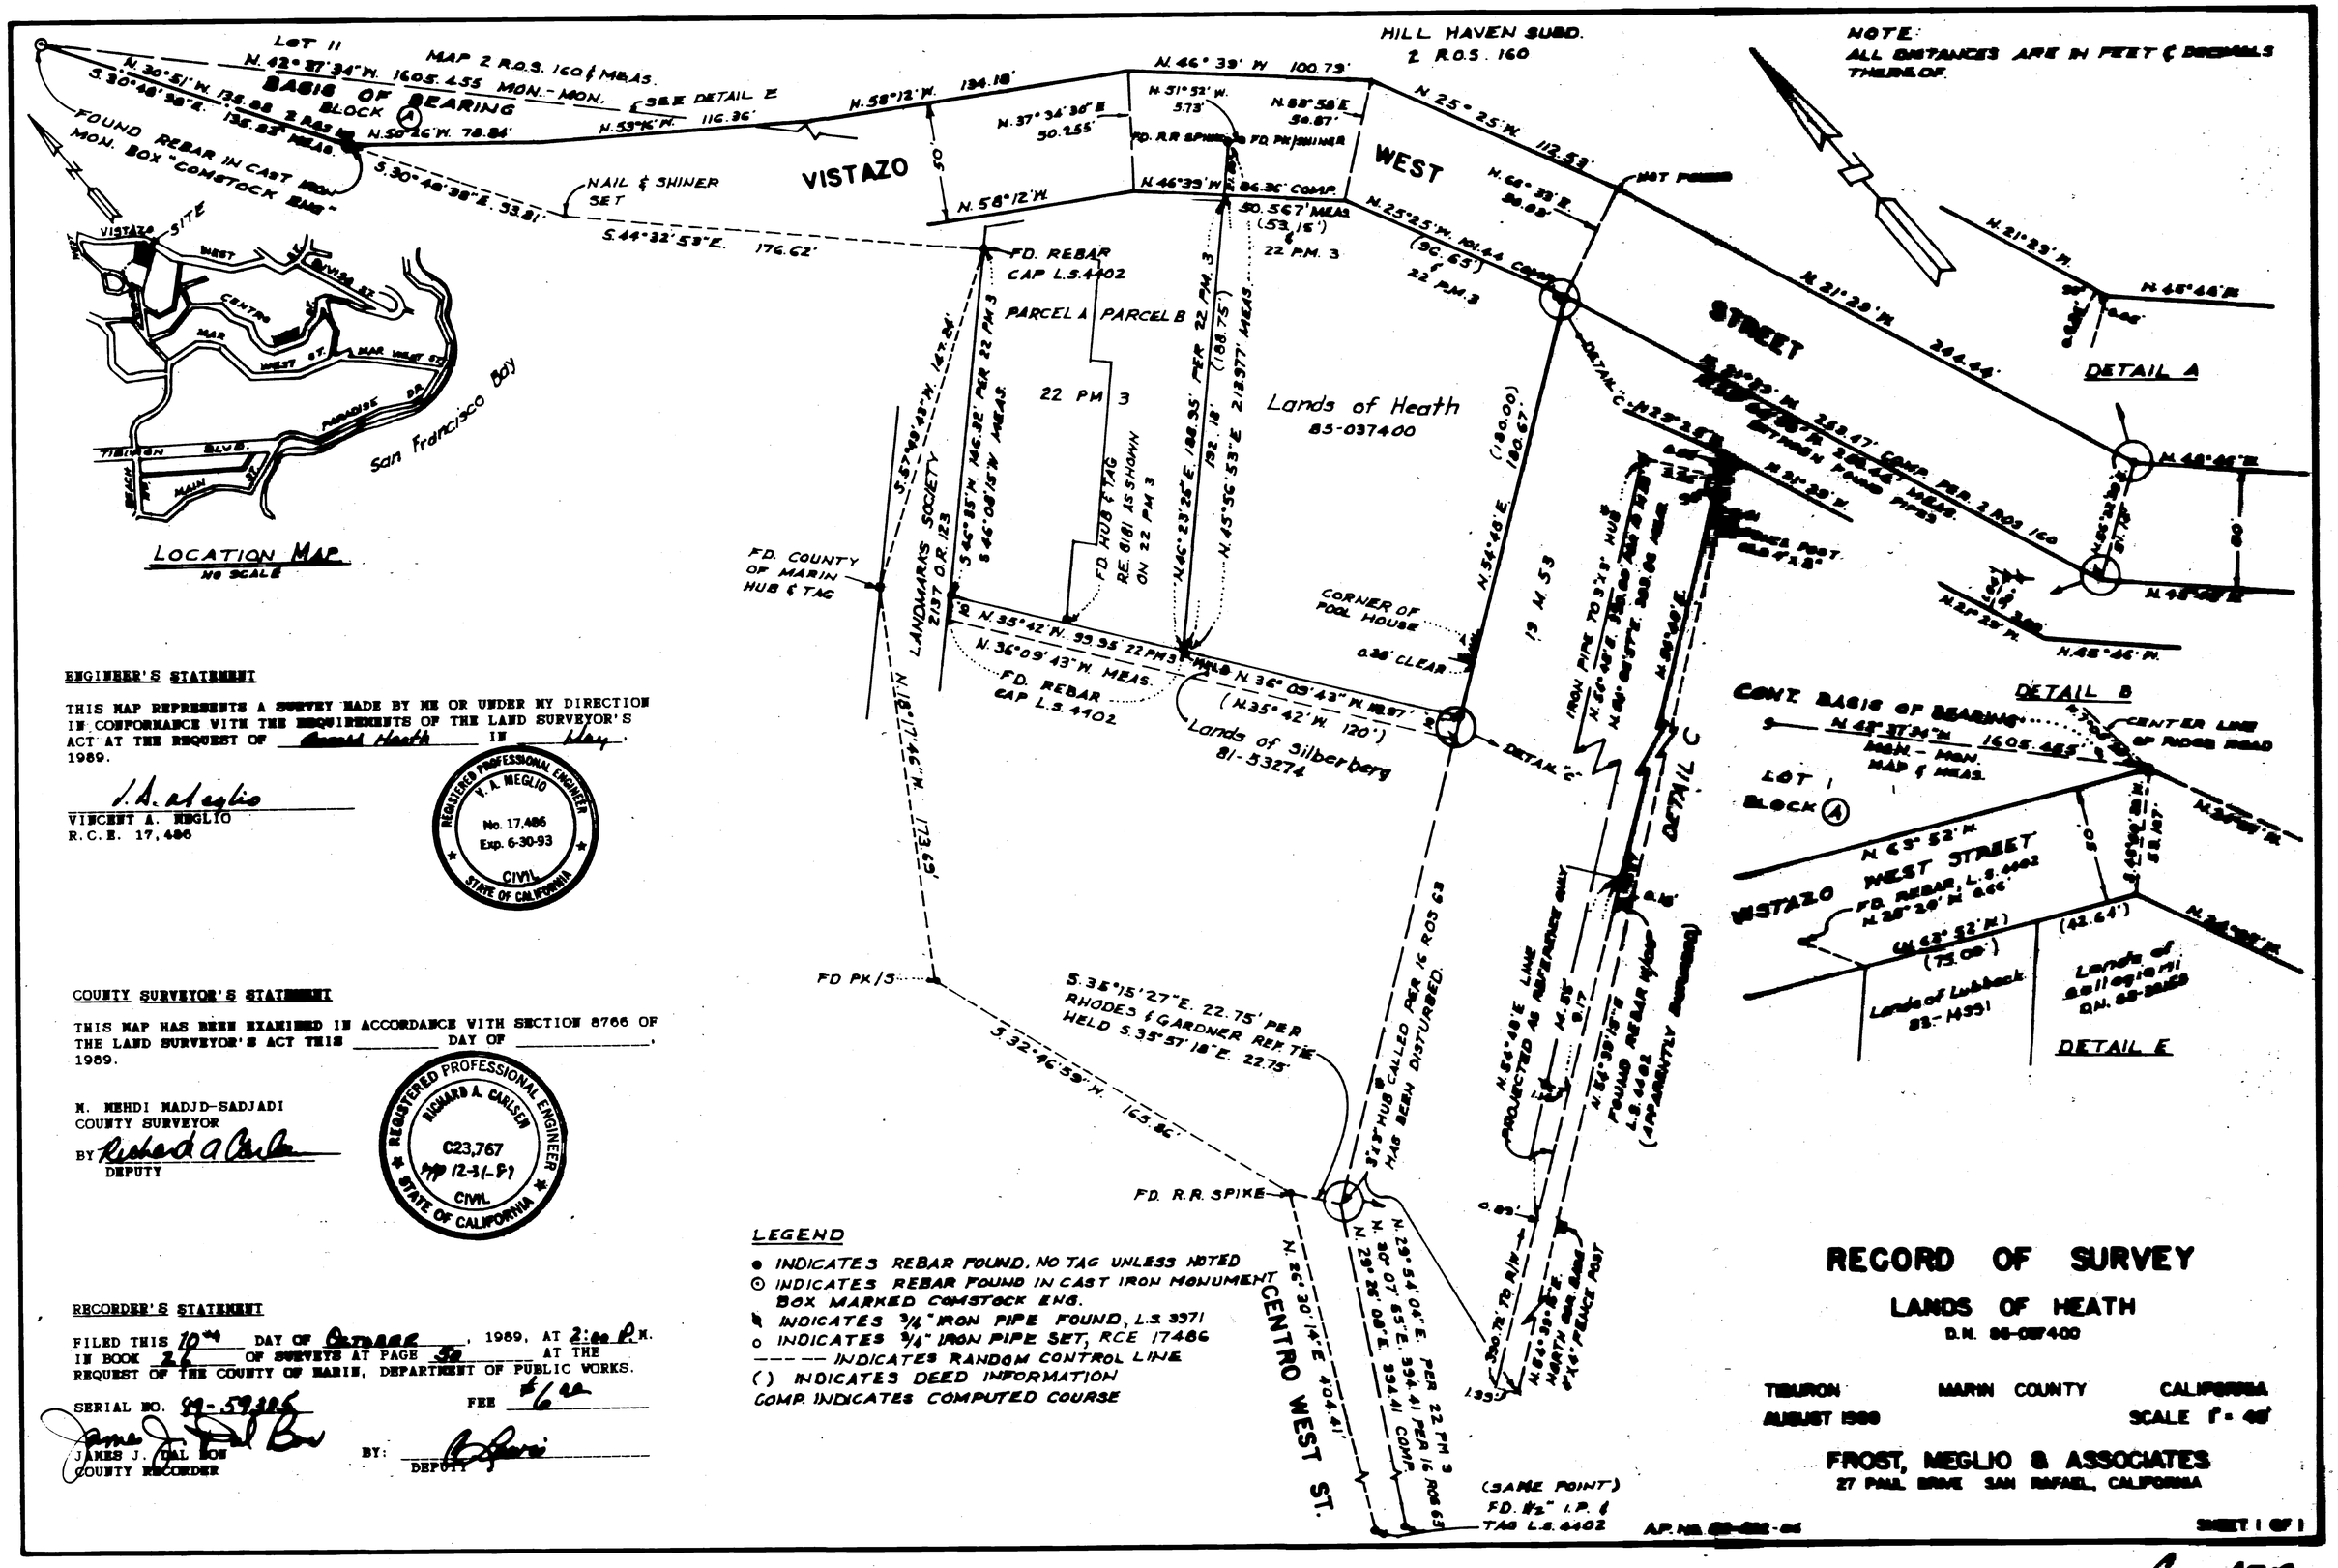

ENGINEER'S STATEMENT

THIS MAP REPRESENTS A SURVEY MADE BY ME OR UNDER MY DIRECTION IN CONFORMANCE WITH THE REQUIREMENTS OF THE LAND SURVEYOR'S ACT AT THE REQUEST OF Gerald Heath IN May, 1989.

V. A. Meglio
VINCENT A. MEGLIO
R.C.E. 17,486

REGISTERED PROFESSIONAL ENGINEER V. A. MEGLIO No. 17,486 Exp. 6-30-93 CIVIL STATE OF CALIFORNIA

COUNTY SURVEYOR'S STATEMENT

THIS MAP HAS BEEN EXAMINED IN ACCORDANCE WITH SECTION 8766 OF THE LAND SURVEYOR'S ACT THIS _____ DAY OF _____, 1989.

N. MEHDI MADJD-SADJADI
COUNTY SURVEYOR
BY Richard A. Carlsen
DEPUTY

REGISTERED PROFESSIONAL ENGINEER RICHARD A. CARLSEN C23,767 12-31-91 CIVIL STATE OF CALIFORNIA

RECORDER'S STATEMENT

FILED THIS 10th DAY OF October, 1989, AT 2:00 P.M. IN BOOK 26 OF SURVEYS AT PAGE 50 AT THE REQUEST OF THE COUNTY OF MARIN, DEPARTMENT OF PUBLIC WORKS.

SERIAL NO. 89-59826 FEE $6.00

JAMES J. TAL BOY
COUNTY RECORDER

BY: _____ DEPUTY

LEGEND

- ● INDICATES REBAR FOUND, NO TAG UNLESS NOTED
- ⊙ INDICATES REBAR FOUND IN CAST IRON MONUMENT BOX MARKED COMSTOCK ENG.
- INDICATES 3/4" IRON PIPE FOUND, L.S. 3371
- o INDICATES 3/4" IRON PIPE SET, RCE 17486
- ---- INDICATES RANDOM CONTROL LINE
- () INDICATES DEED INFORMATION
- COMP. INDICATES COMPUTED COURSE

RECORD OF SURVEY

LANDS OF HEATH

D.N. 85-037400

TIBURON — MARIN COUNTY — CALIFORNIA

AUGUST 1989 — SCALE 1" = 40'

FROST, MEGLIO & ASSOCIATES
27 PAUL DRIVE SAN RAFAEL, CALIFORNIA

A.P. No. 69-092-04

SHEET 1 OF 1

Gen 67M