SURVEYOR'S STATEMENT

THIS MAP CORRECTLY REPRESENTS A SURVEY MADE BY ME OR UNDER MY DIRECTION IN CONFORMANCE WITH THE REQUIREMENTS OF THE LAND SURVEYOR'S ACT AT THE REQUEST OF RAYMOND FOREST IN JULY 1989

REGISTERED LAND SURVEYOR
JEROME EDWARD BRUNNER, JR.
No. 3887
STATE OF CALIFORNIA

C.S.E. NO. 3887
LIC. EXPIRES 9/30/92

COUNTY SURVEYOR'S STATEMENT

THIS MAP HAS BEEN EXAMINED IN ACCORDANCE WITH SECTION 8766 OF THE LAND SURVEYORS' ACT THIS 25th DAY OF October 1989

REGISTERED PROFESSIONAL ENGINEER
RICHARD A. CARLSEN
C23,767
exp 12-31-89
CIVIL
STATE OF CALIFORNIA

MEHDI MADJD - SADJADI
COUNTY SURVEYOR
Richard A. Carlsen
DEPUTY

RECORDER'S STATEMENT

FILED THIS 30th DAY OF OCTOBER 1989, AT 8:00 A.M.
IN BOOK 26 OF SURVEYS AT PAGE 56
AT THE REQUEST OF DEPT. OF PUBLIC WORKS
James J. Dal Soon
COUNTY RECORDER

FEE $ 6.00
SERIAL No. 89-63366

Betty Ann Galli
DEPUTY

BASIS OF BEARING IS N 50°45'W ALONG THE FACE OF CURB ON THE SOUTHWESTERLY SIDE OF FLORENCE AVE.

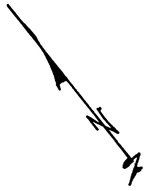

NOTES

HUB & TACK ..... DENOTES 2"x2" REDWOOD STAKE DRIVEN FLUSH WITH GROUND
TAG ..... DENOTES BRASS DISC STAMPED "L.S. 3887"
REBAR & CAP ..... DENOTES 5/8" REBAR & PLASTIC CAP STAMPED "L.S. 3887"
DIMENSIONS.. ARE IN FEET AND DECIMALS UNLESS NOTED OTHERWISE

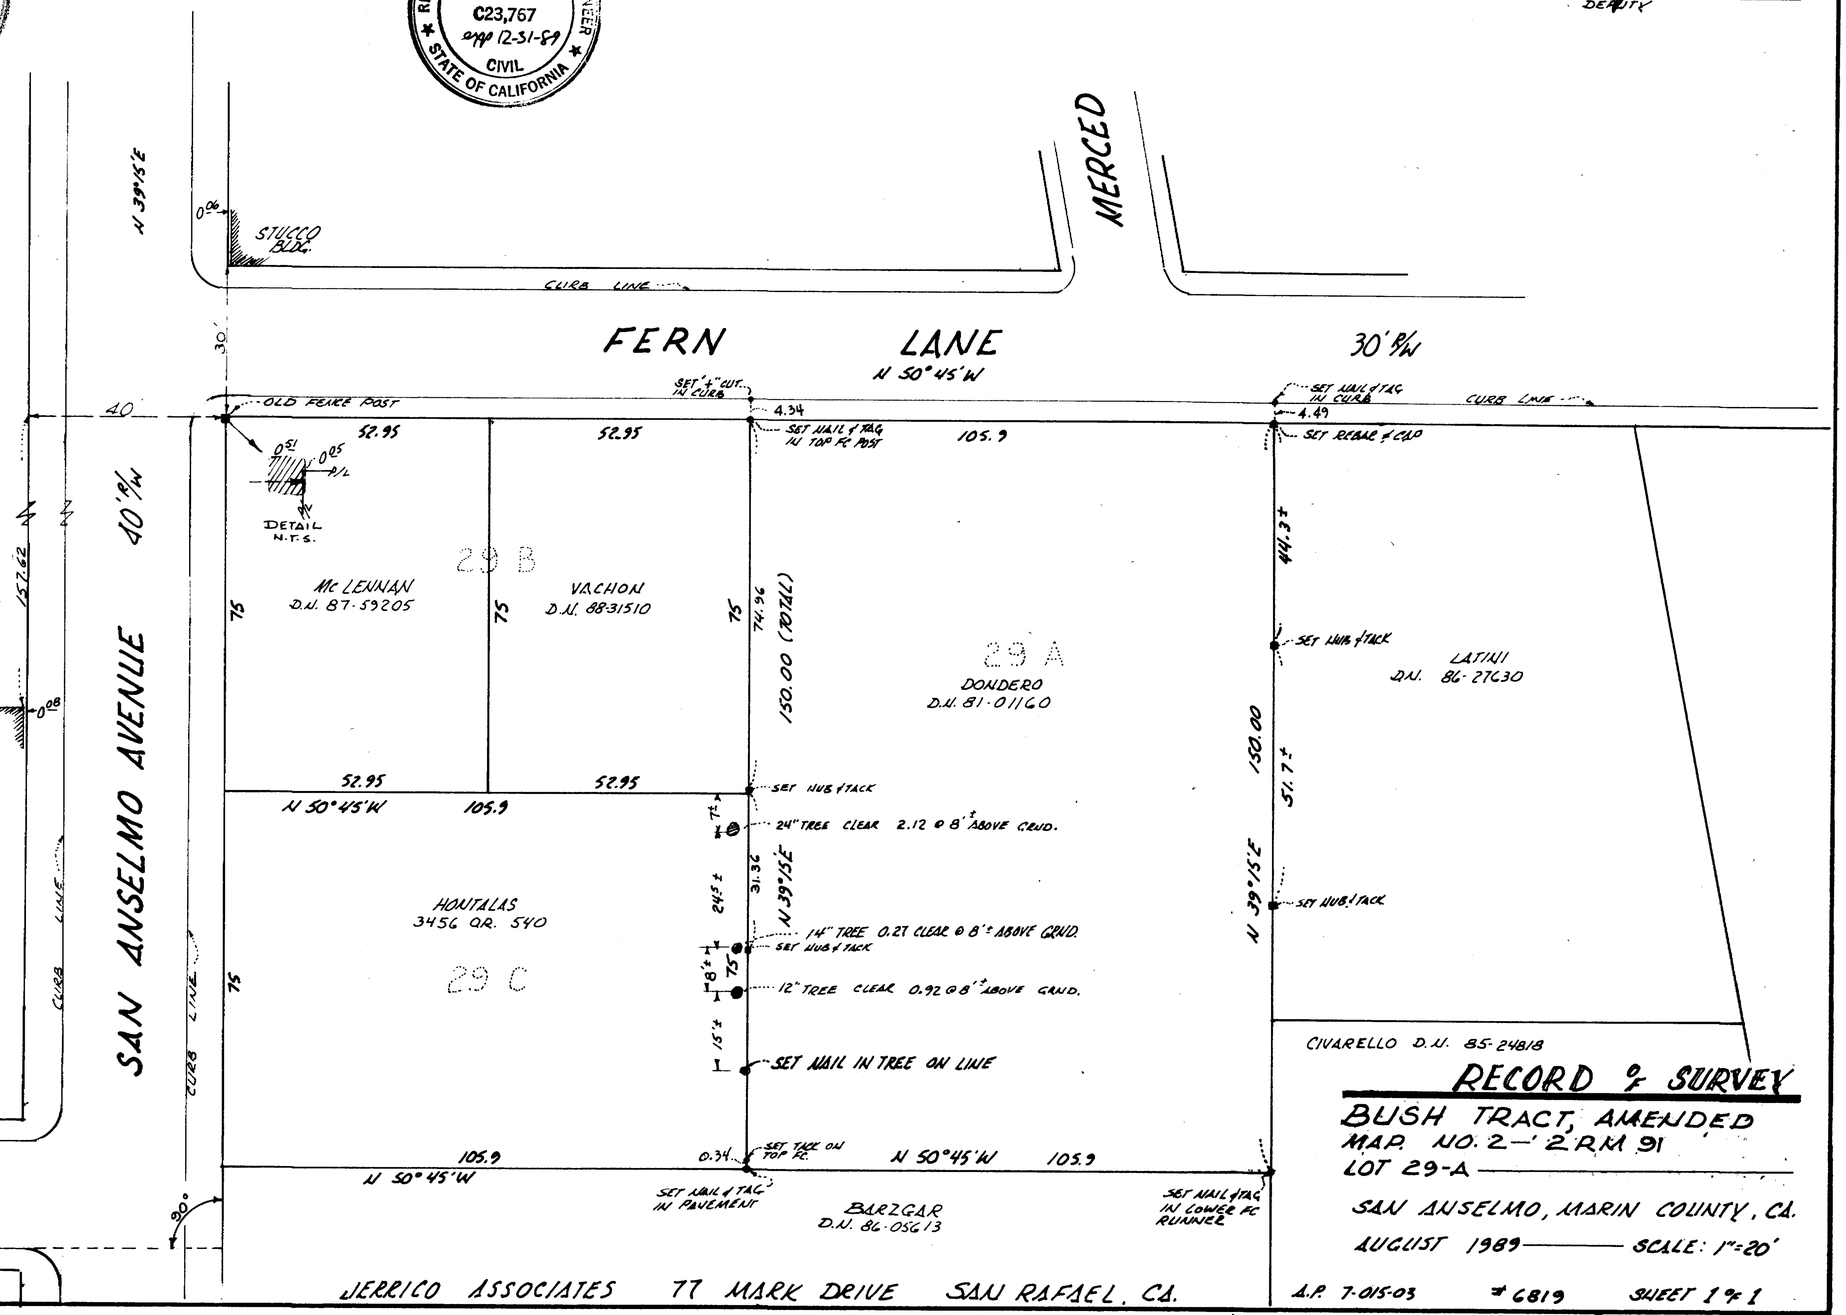

RECORD OF SURVEY

BUSH TRACT, AMENDED
MAP NO. 2 — 2 R.M. 91
LOT 29-A

SAN ANSELMO, MARIN COUNTY, CA.

AUGUST 1989 —— SCALE: 1"=20'

A.P. 7-015-03 # 6819 SHEET 1 of 1

JERRICO ASSOCIATES 77 MARK DRIVE SAN RAFAEL, CA.

Can # 6727