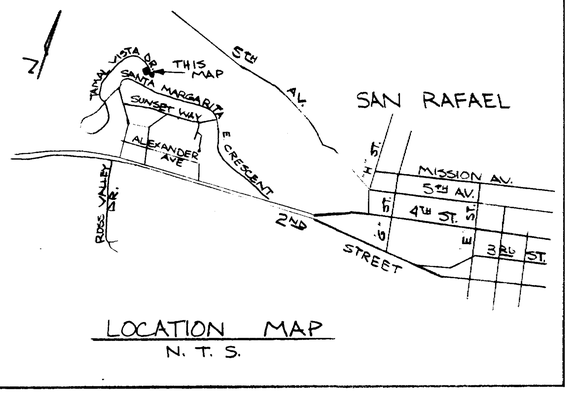

LOCATION MAP
N. T. S.

LEGEND

- ⊙ FOUND WELL MONUMENT
- ● FOUND 3/4" IRON PIPE, NO TAG
- ⊙ SET 3/4" IRON PIPE TAGGED L.S. 5296
- (RAD) RADIAL

BASIS OF BEARING: S 61°15'E BETWEEN FOUND ℄ MONUMENTS ON TAMAL VISTA DRIVE PER 9 RM 21.

CURVE TABLE

	Δ	RADIUS	LENGTH
①	16°11'14"	170.00'	48.03'
②	4°44'37"	386.60'	32.01'

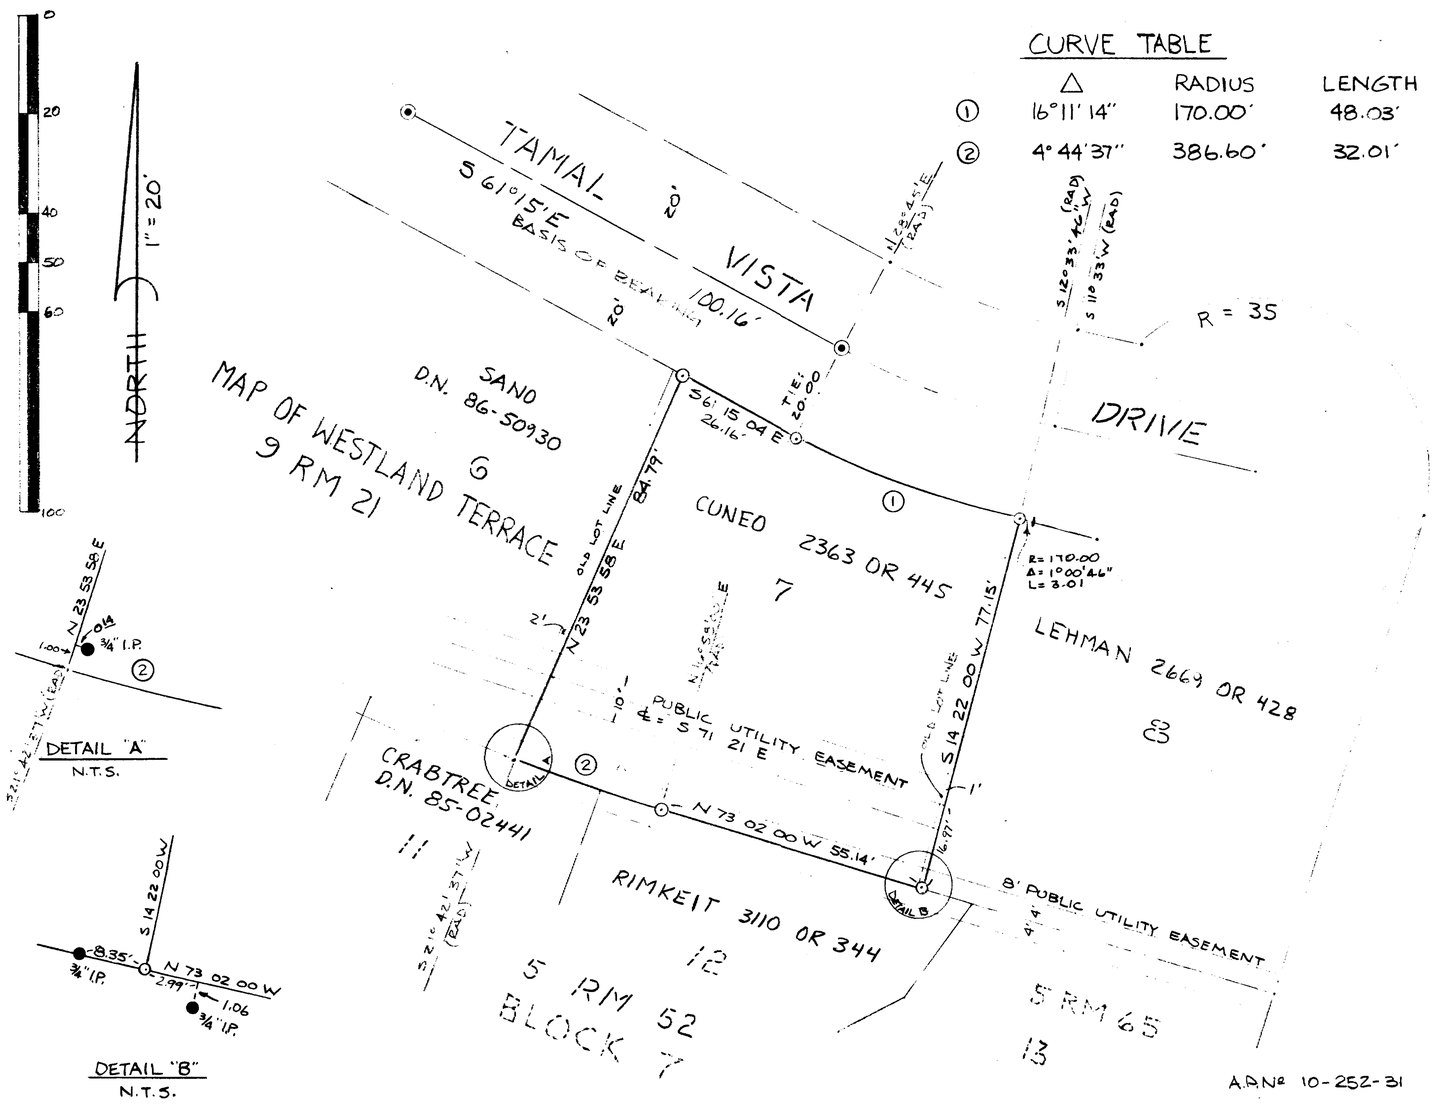

DETAIL "A"
N.T.S.

DETAIL "B"
N.T.S.

A.P.Nº 10-252-31

SURVEYOR'S STATEMENT

THIS MAP CORRECTLY REPRESENTS A SURVEY MADE BY ME OR UNDER MY DIRECTION IN CONFORMANCE WITA THE REQUIREMENS OF THE LAND SURVEYOR'S ACT AT THE REQUEST OF KENNETH CUNEO IN AUGUST, 1989.

Steven H. Jacobs
STEVEN H. JACOBS
LIC. EXP. DATE

LICENSED LAND SURVEYOR STEVEN H. JACOBS L.S. 5296 12-31-89 STATE OF CALIFORNIA

COUNTY SURVEYOR'S STATEMENT

THIS MAP HAS BEEN EXAMINED IN ACCORDANCE WITH SECTION 8766 OF THE LAND SURVEYOR'S ACT THIS 2nd DAY OF NOVEMBER 1989

HEIDI MADID-SADJADI
COUNTY SURVEYOR

DEPUTY

REGISTERED PROFESSIONAL ENGINEER ROBERT DARRELL BELLWOOD C 30212 Exp. 3-31-92 CIVIL STATE OF CALIFORNIA

RECORDER'S STATEMENT

FILED THIS 6th DAY OF NOVEMBER 1989, AT 8:00 A.M. IN BOOK 26 OF SURVEYS, AT PAGE 60 AT THE REQUEST OF THE DEPT. OF PUBLIC WORKS.
SERIAL No. 89-64779 FEE $6.00

James J. Del Bono
COUNTY RECORDER

DEPUTY

RECORD OF SURVEY

LANDS OF CUNEO 2363 O.R. 445
BEING A PORT. OF LOT 7 & 8, 9 RM 21
MAP OF WESTLAND TERRACE SUB. THREE
SAN RAFAEL MARIN COUNTY
CALIFORNIA
AUGUST 1989 SCALE: 1" = 20'

STEVEN H. JACOBS L.S. 5296
343 WALNUT STREET
PETALUMA, CA. 94952
(707) 765-1741
(415) 454-2235

ALL DIMENSIONS ARE IN FEET AND DECIMALS THEREOF.

JN 89-337-M

Can 6732