LEGEND

[ ] DATA SHOWN IN BRACKETS IS FROM BK 11 OS P 95

< > DATA IS FROM BK 24 OS P 38

()DATA IN PARENTHESES IS FROM RECORD MAP BK 5 RM P 5

⊙ SET 5/8" REBAR AND PLASTIC CAP #18200

● FOUND POINT (*SEE NOTE:)

NOTE:

*1 FOUND ORIGINAL HUB W/ BRASS PIN (DESTROYED BY OTHERS) SET 5/8" REBAR & PLASTIC CAP RCE 18200

*2 FOUND ORIGINAL HUB W/ BRASS PIN, TO REMAIN.

*3 "" " " " " " " "" .

*4 SET NAIL & PLASTIC TAG RCE 18,200, IN 16" EUCALYPTUS TREE

*5 FOUND ½" REBAR & PLASTIC CAP RCE 11181 (DESTROYED BY OTHERS) BK 24 OS P 38 SET 5/8" REBAR & PLASTIC CAP RCE 18200.

*6 FOUND 3/4" IRON PIPE & TAG 11181(DESTROYED BY OTHERS) BK 24, OS P 38. SET 5/8" REBAR & CAP 18200.

*7 FOUND 1" PIPE & TAG RCE 11181.

*8 " " " " " " "" .

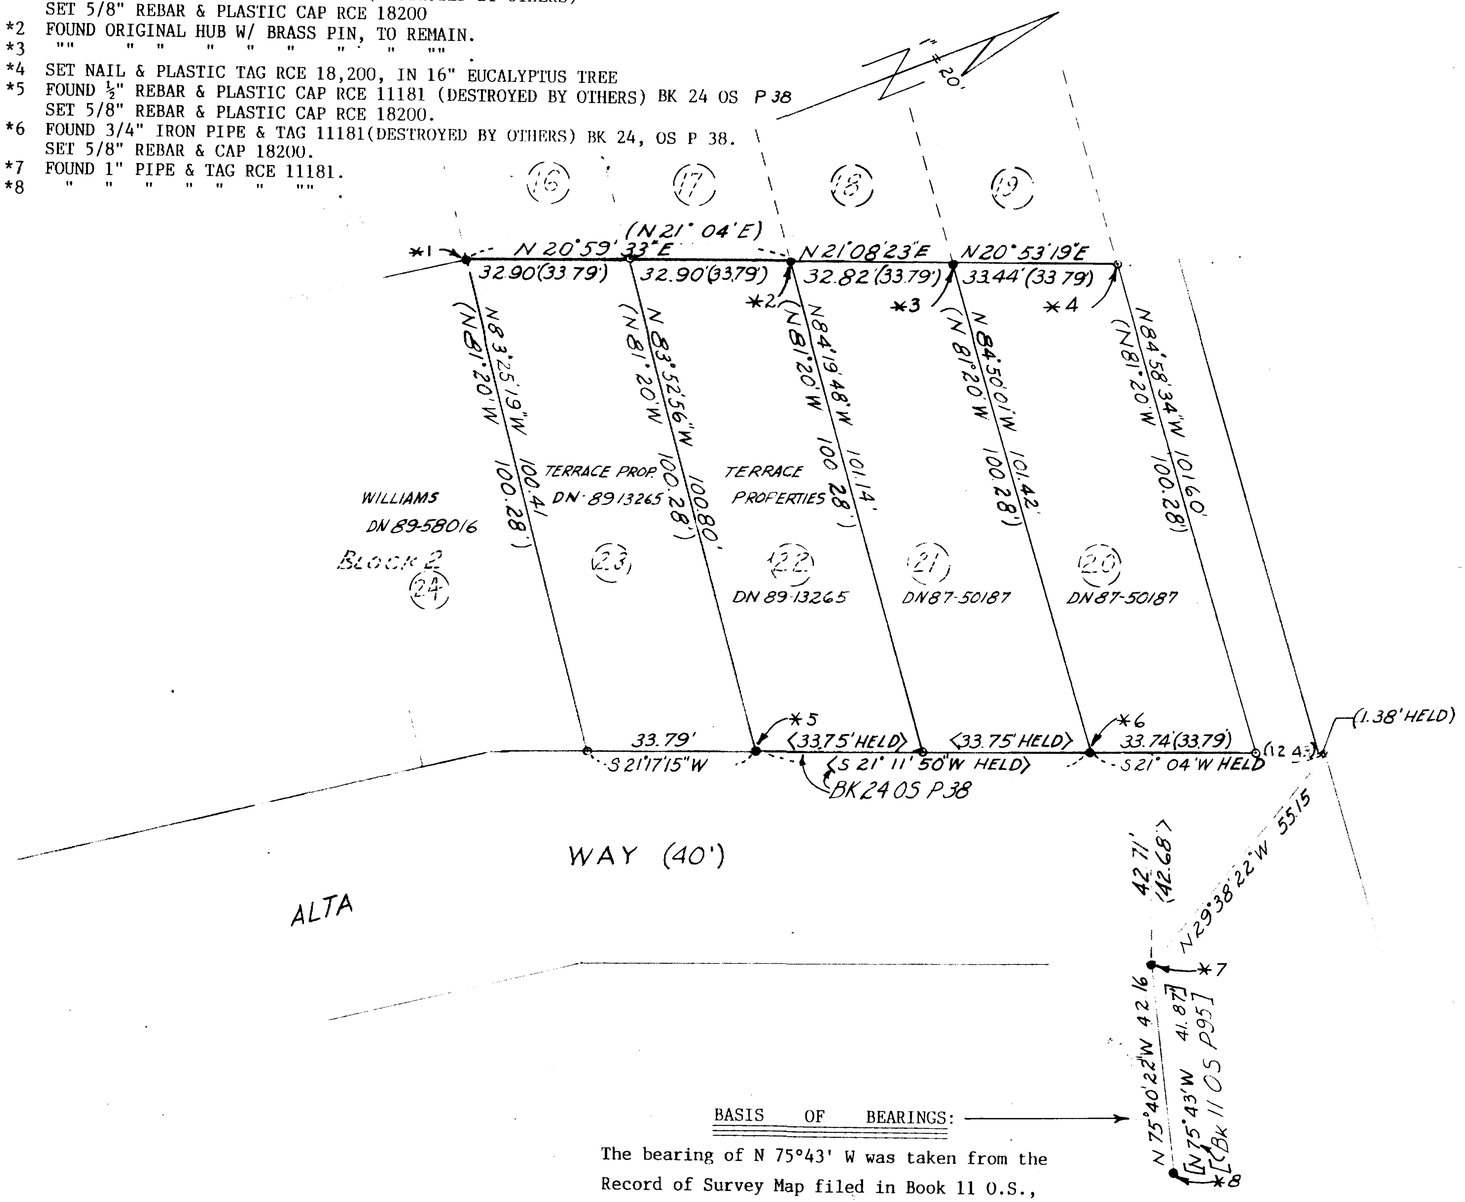

BASIS OF BEARINGS:

The bearing of N 75°43' W was taken from the Record of Survey Map filed in Book 11 O.S., Page 95 and rotated 0°02'-38" clockwise to N 75°40'22"W.

RECORDER'S STATEMENT

FILED FOR RECORD THIS 17th DAY OF JANUARY 1990

AT 9:30 A M. IN BOOK 26 OF SURVEYS AT PAGE 91 , AT

THE REQUEST OF D.P.W. SERIAL No. 90-3199 FEE** $ 7.00

SIGNED James J. Del Bon BY: C. Lewis

COUNTY RECORDER DEPUTY

COUNTY SURVEYOR'S STATEMENT

THIS MAP HAS BEEN EXAMINED IN ACCORDANCE WITH SECTION 8766 OF THE LAND SURVEYORS ACT THIS 16th DAY OF JANUARY 1990

SIGNED Mehdi Madjol-Sadjadi

COUNTY SURVEYOR DEPUTY SURVEYOR Mehdi Madjol Sadjadi

REGISTERED PROFESSIONAL ENGINEER ROBERT L. BARRETT C 30212 Exp. 3-31-92 CIVIL STATE OF CALIFORNIA

ALL DISTANCES ARE IN FEET AND DECIMALS THEREOF

Surveyors' Statement

This map correctly represents a survey made by me or under my direction, in conformance with the requirements of the Land Surveyors Act at the request of Terry Keast.

(SIGNED & SEALED) Douglas J. Matteson 6-93

RCE 18200 DOUGLAS J. MATTESON

RECORD OF SURVEY

OF

THE LANDS OF

TERRY AND CHERYLL KEAST & TERRACE PROPERTIES

BEING LOTS, 20, 21, 22, 23, BLOCK 2, SUBDIVISION #1

GARDEN VALLEY PARK

R.M. BOOK 5 PAGE 5

D.N. 87-50187 & 89-13265

By

Douglas J. Matteson P.E.
200 Gate 5 Rd STE. 205
Sausalito, Ca. 94965
(415) 331-2164

SCALE 1"= 20'

APN 49-041-01, 02, 03, 04 SHEET ONE OF ONE.

Lan 6774