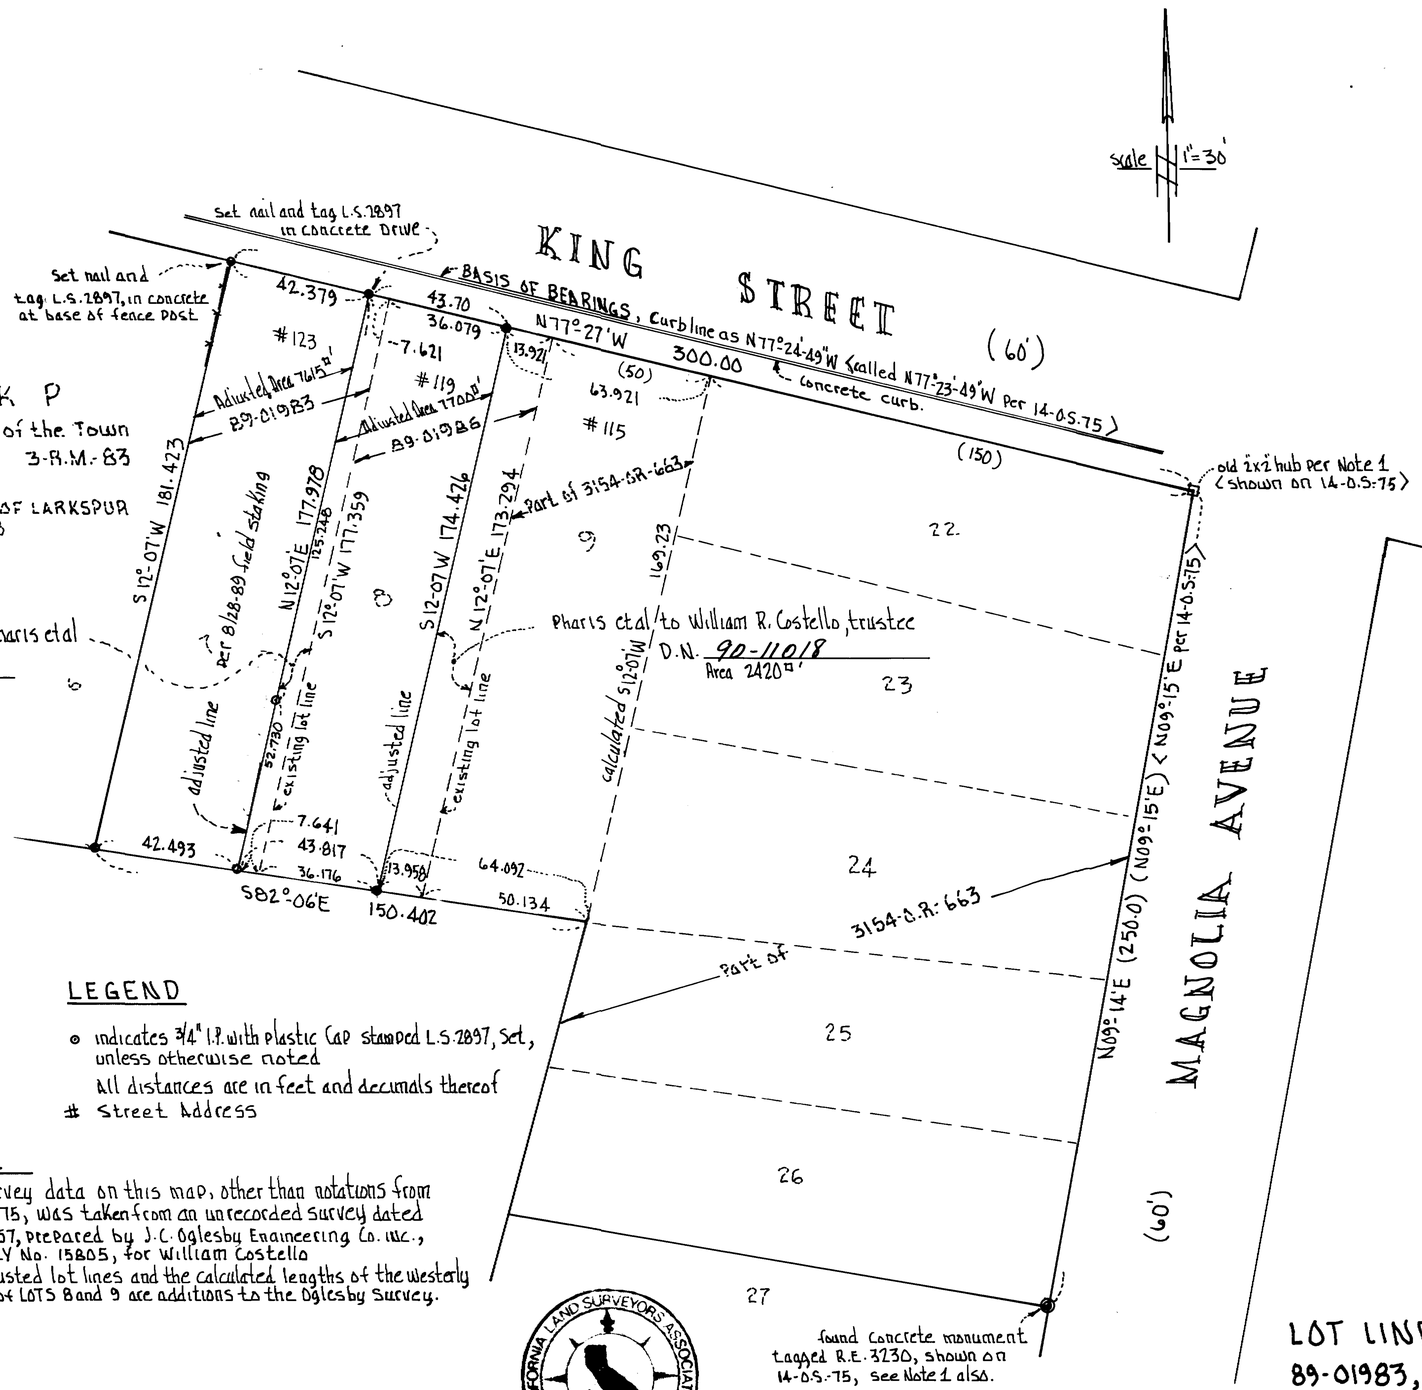

LEGEND

- ⊙ indicates 3/4" I.P. with plastic Cap stamped L.S.2897, Set, unless otherwise noted
- All distances are in feet and decimals thereof
- # Street Address

NOTE 1

The survey data on this map, other than notations from 14-0.S.-75, was taken from an unrecorded survey dated Dec. 1957, prepared by J.C. Oglesby Engineering Co. Inc., SURVEY No. 15805, for William Costello
The adjusted lot lines and the calculated lengths of the westerly lines of LOTS 8 and 9 are additions to the Oglesby Survey.

CALIFORNIA LAND SURVEYORS ASSOCIATION 1966 MARIN CHAPTER

ROEMER AND ESTES
LICENSED LAND SURVEYORS, INC.
21 LOCUST AVE. • MILL VALLEY, CALIF. 94941

SURVEYORS STATEMENT

This map correctly represents a Survey made by me or under my direction in conformance with the requirements of the Land Surveyors Act at the request of Ron Pharis in April 1989

John A. Estes L.S. 2897

my license expires 6-30-92

LICENSED LAND SURVEYOR JOHN A. ESTES NO. 2897 STATE OF CALIFORNIA

COUNTY SURVEYORS STATEMENT

This map has been examined in accordance with Section 8766 of the Land Surveyors Act this 20th day of NOVEMBER 1989

COUNTY SURVEYOR M. MADJD-SADJADI
By Deputy:

REGISTERED PROFESSIONAL ENGINEER CARRELL BOOKMAN C 30212 Exp. 3-31-92 CIVIL STATE OF CALIFORNIA

RECORDERS STATEMENT

filed this 22ND day of FEBRUARY, 1990
at 10:00 A.M. in Book 27 of SURVEYS
at Page 6 at the request of D.P.W.

Serial No. 90-11019 fee $6.00
COUNTY RECORDER James J. Del Bono
By Deputy C. Pharis

RECORD OF SURVEY

LOT LINE ADJUSTMENT OF THE LANDS OF PHARIS et al, 89-01983, 89-01986 AND WILLIAM R. COSTELLO, TRUSTEE, 3154-O.R.-663, TOWN OF LARKSPUR, MARIN COUNTY, CA.

APRIL 1989 SCALE 1"=30'

ROEMER AND ESTES L.S. inc. 21 LOCUST AVE., MILL VALLEY, CA.

A.P. 21-101-32, 33, 34 Survey No. S-6116-R-88 SHEET 1 OF 1

Adjusted Line between 7/8 added 8-28-89

San 6789