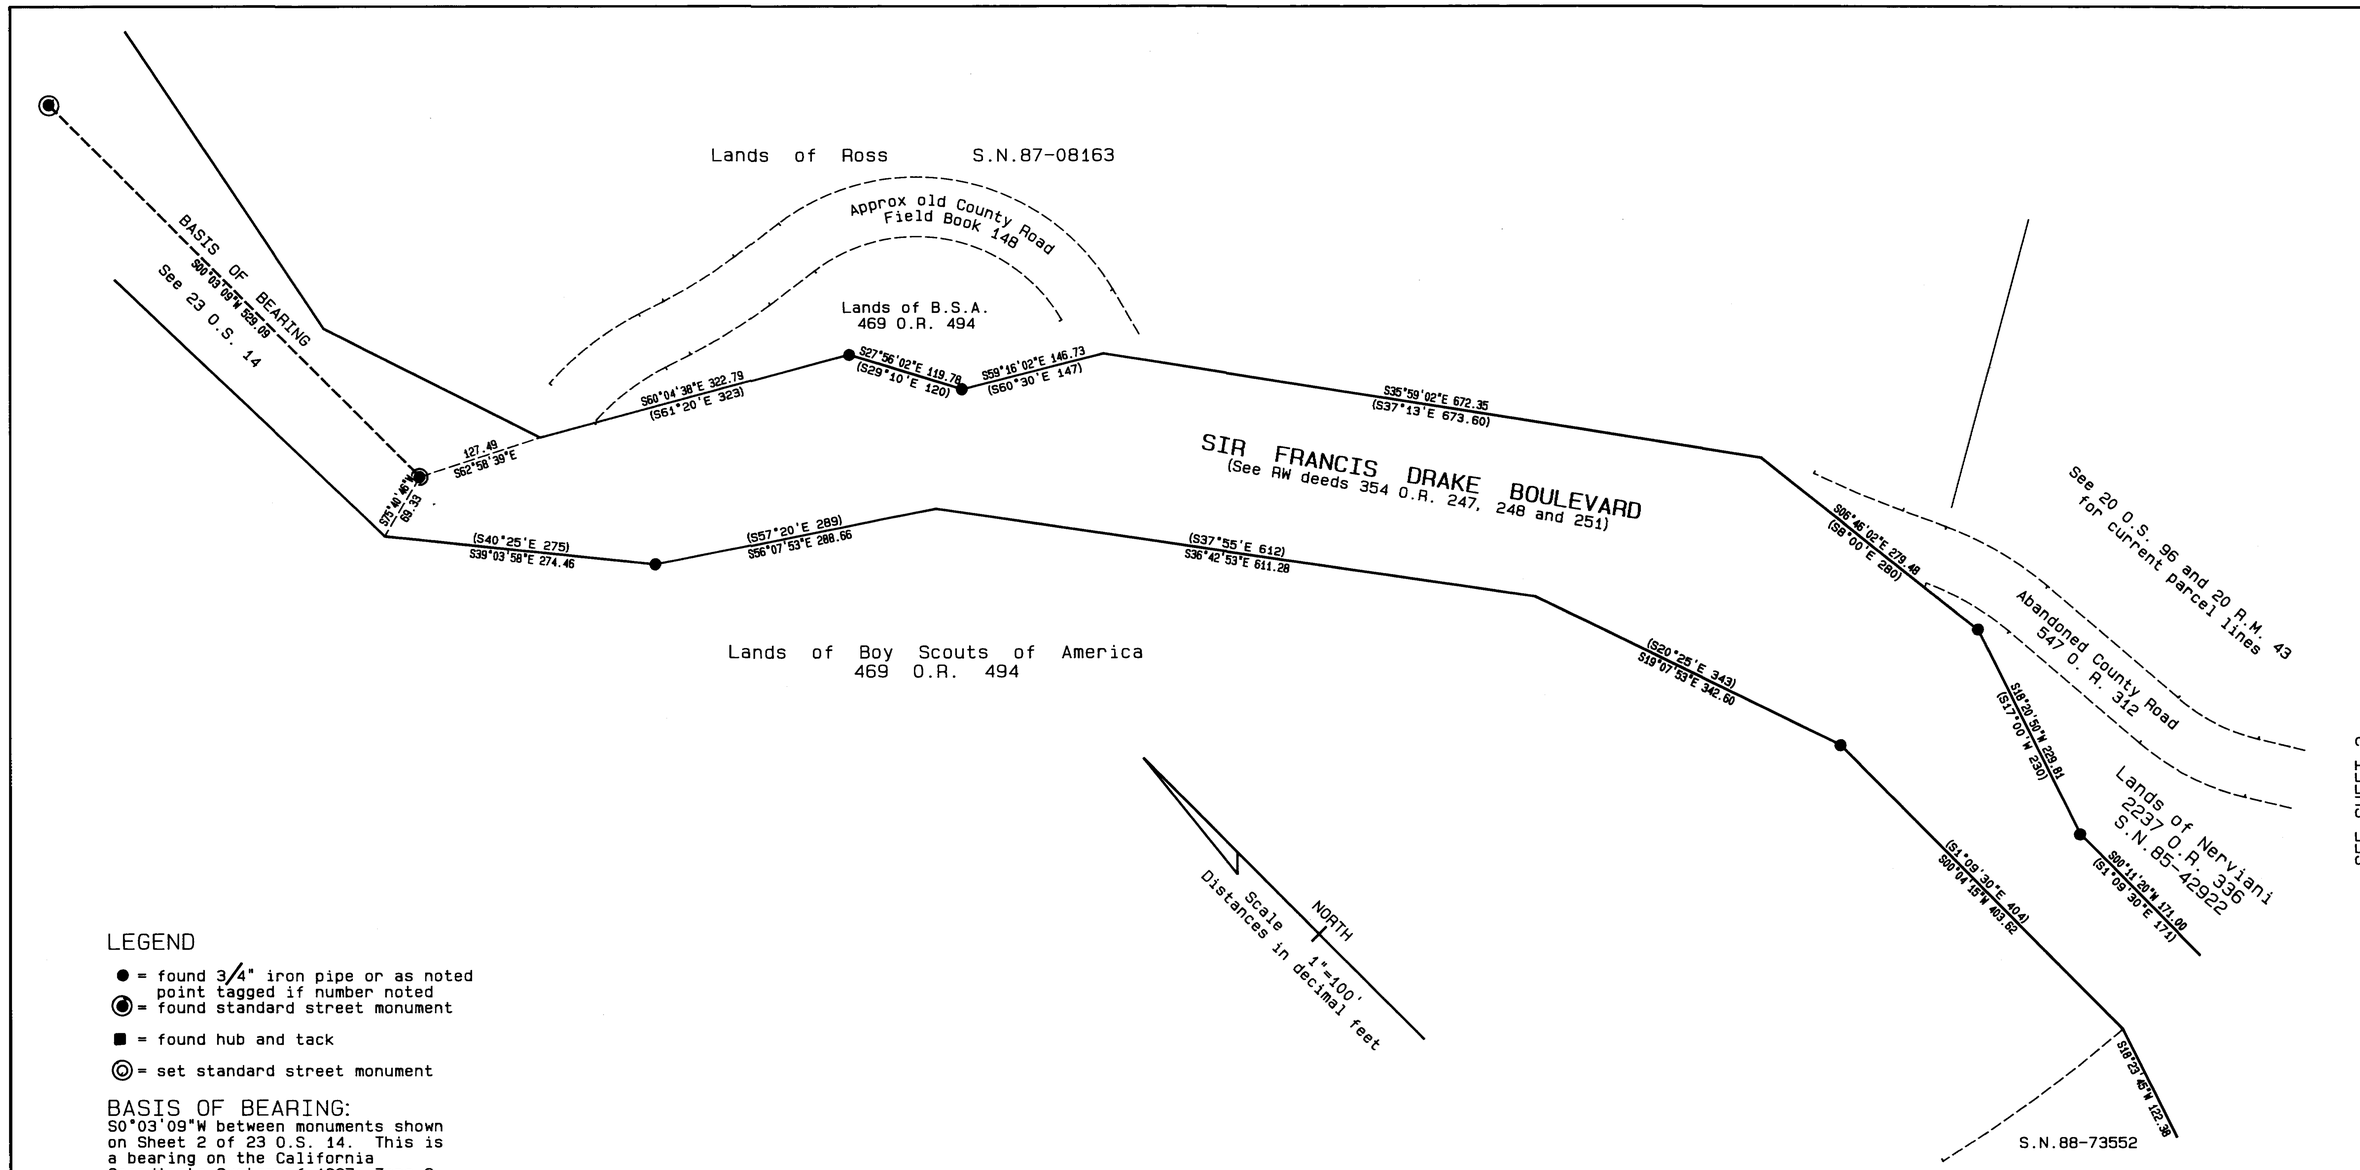

LEGEND

- ● = found 3/4" iron pipe or as noted point tagged if number noted
- ◉ = found standard street monument
- ■ = found hub and tack
- ◎ = set standard street monument

BASIS OF BEARING:
S0°03'09"W between monuments shown on Sheet 2 of 23 O.S. 14. This is a bearing on the California Coordinate System of 1927, Zone 3.

RECORD OF SURVEY

SIR FRANCIS DRAKE BOULEVARD
FAIRFAX TO WHITE'S HILL

DEPARTMENT OF PUBLIC WORKS
COUNTY OF MARIN STATE OF CALIFORNIA
JUNE 1989

FIELD BOOKS 373, 438
SCALE: 1"=100'

A.P. BOOK 197, PAGE 11
BK 174, PAGES 5-7 & 11
SHEET 1 OF 3

SURVEYOR'S STATEMENT

This map correctly represents a survey made by me or under my direction in conformance with the requirements of the Land Surveyor's Act at the request of the Marin County Department of Public Works in June 1989.

LICENSED LAND SURVEYOR DOUGLAS LOWAN No. 3288 Exp. 6/30/92 STATE OF CALIFORNIA

L. S. 3288

COUNTY SURVEYOR'S STATEMENT

This map has been examined in accordance with section 8766 of the Land Surveyor's Act, this 15th day of MARCH, 1990

REGISTERED PROFESSIONAL ENGINEER ROBERT DARRELL BEAUMONT C 30212 Exp. 3-31-92 CIVIL STATE OF CALIFORNIA

County Surveyor Mehdi Madjd-Sadjadi

By Deputy

RECORDER'S STATEMENT

Filed this 20th day of MARCH, 1990
at 12:00 P.M. in Book 27 of Surveys at Page 17
at the request of the Department of Public Works.
Serial No. 90-16463
FEE: NONE

County Recorder James J. Dal Bon

By Deputy

SEE SHEET 2

Can 6805

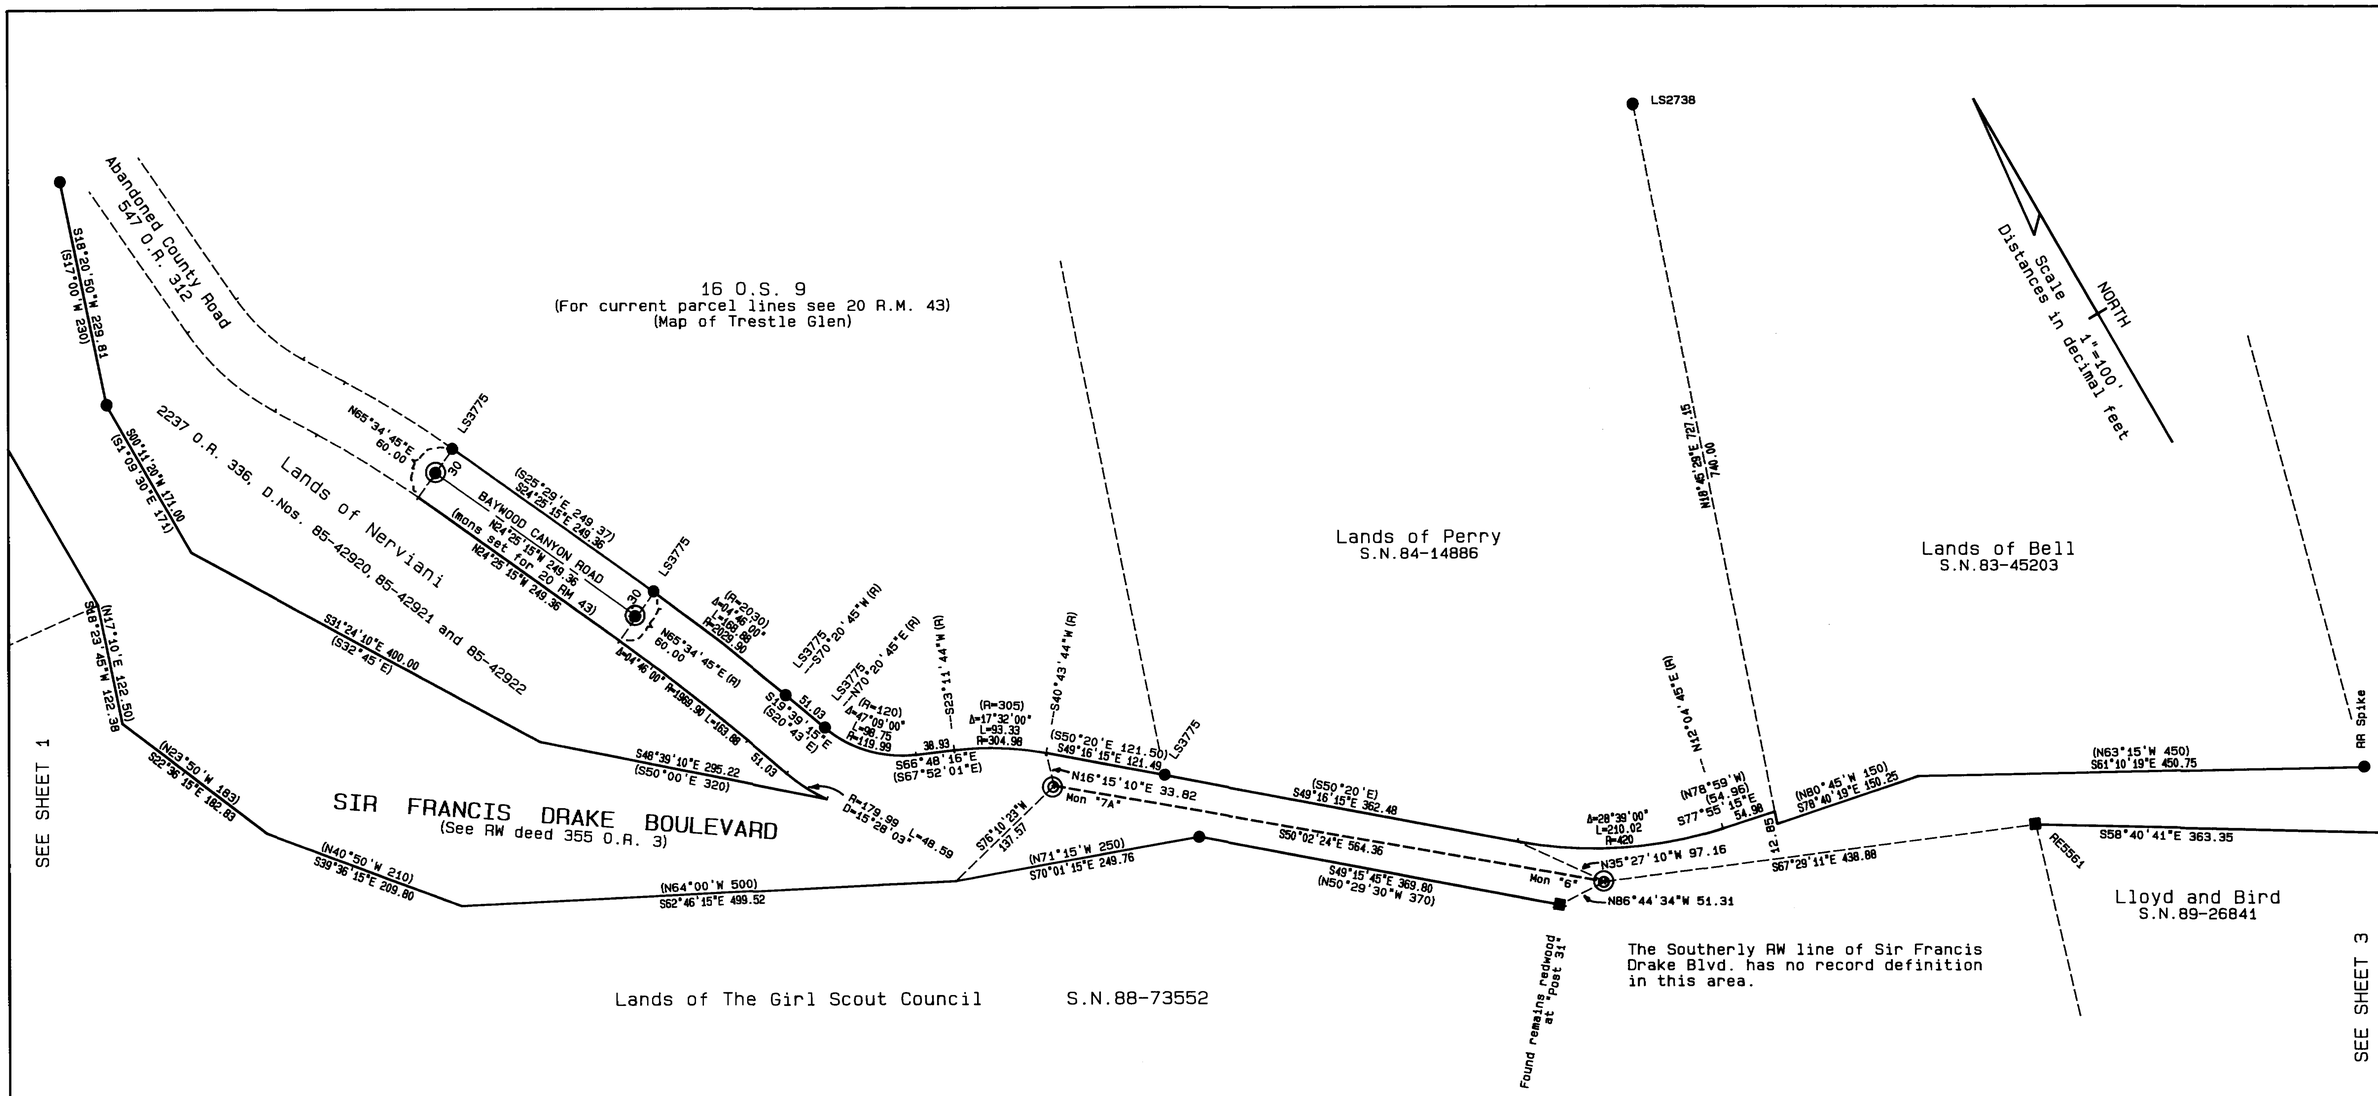

LEGEND

- ● = found 3/4" iron pipe or as noted point tagged if number noted
- ◉ = found standard street monument
- ■ = found hub and tack
- ◎ = set standard street monument

RECORD OF SURVEY

SIR FRANCIS DRAKE BOULEVARD
FAIRFAX TO WHITE'S HILL

DEPARTMENT OF PUBLIC WORKS
COUNTY OF MARIN STATE OF CALIFORNIA
JUNE 1989

FIELD BOOKS 373, 438
SCALE: 1"=100'

A.P. BOOK 197, PAGE 11
BK 174, PAGES 5-7 & 11
SHEET 2 OF 3

San 680

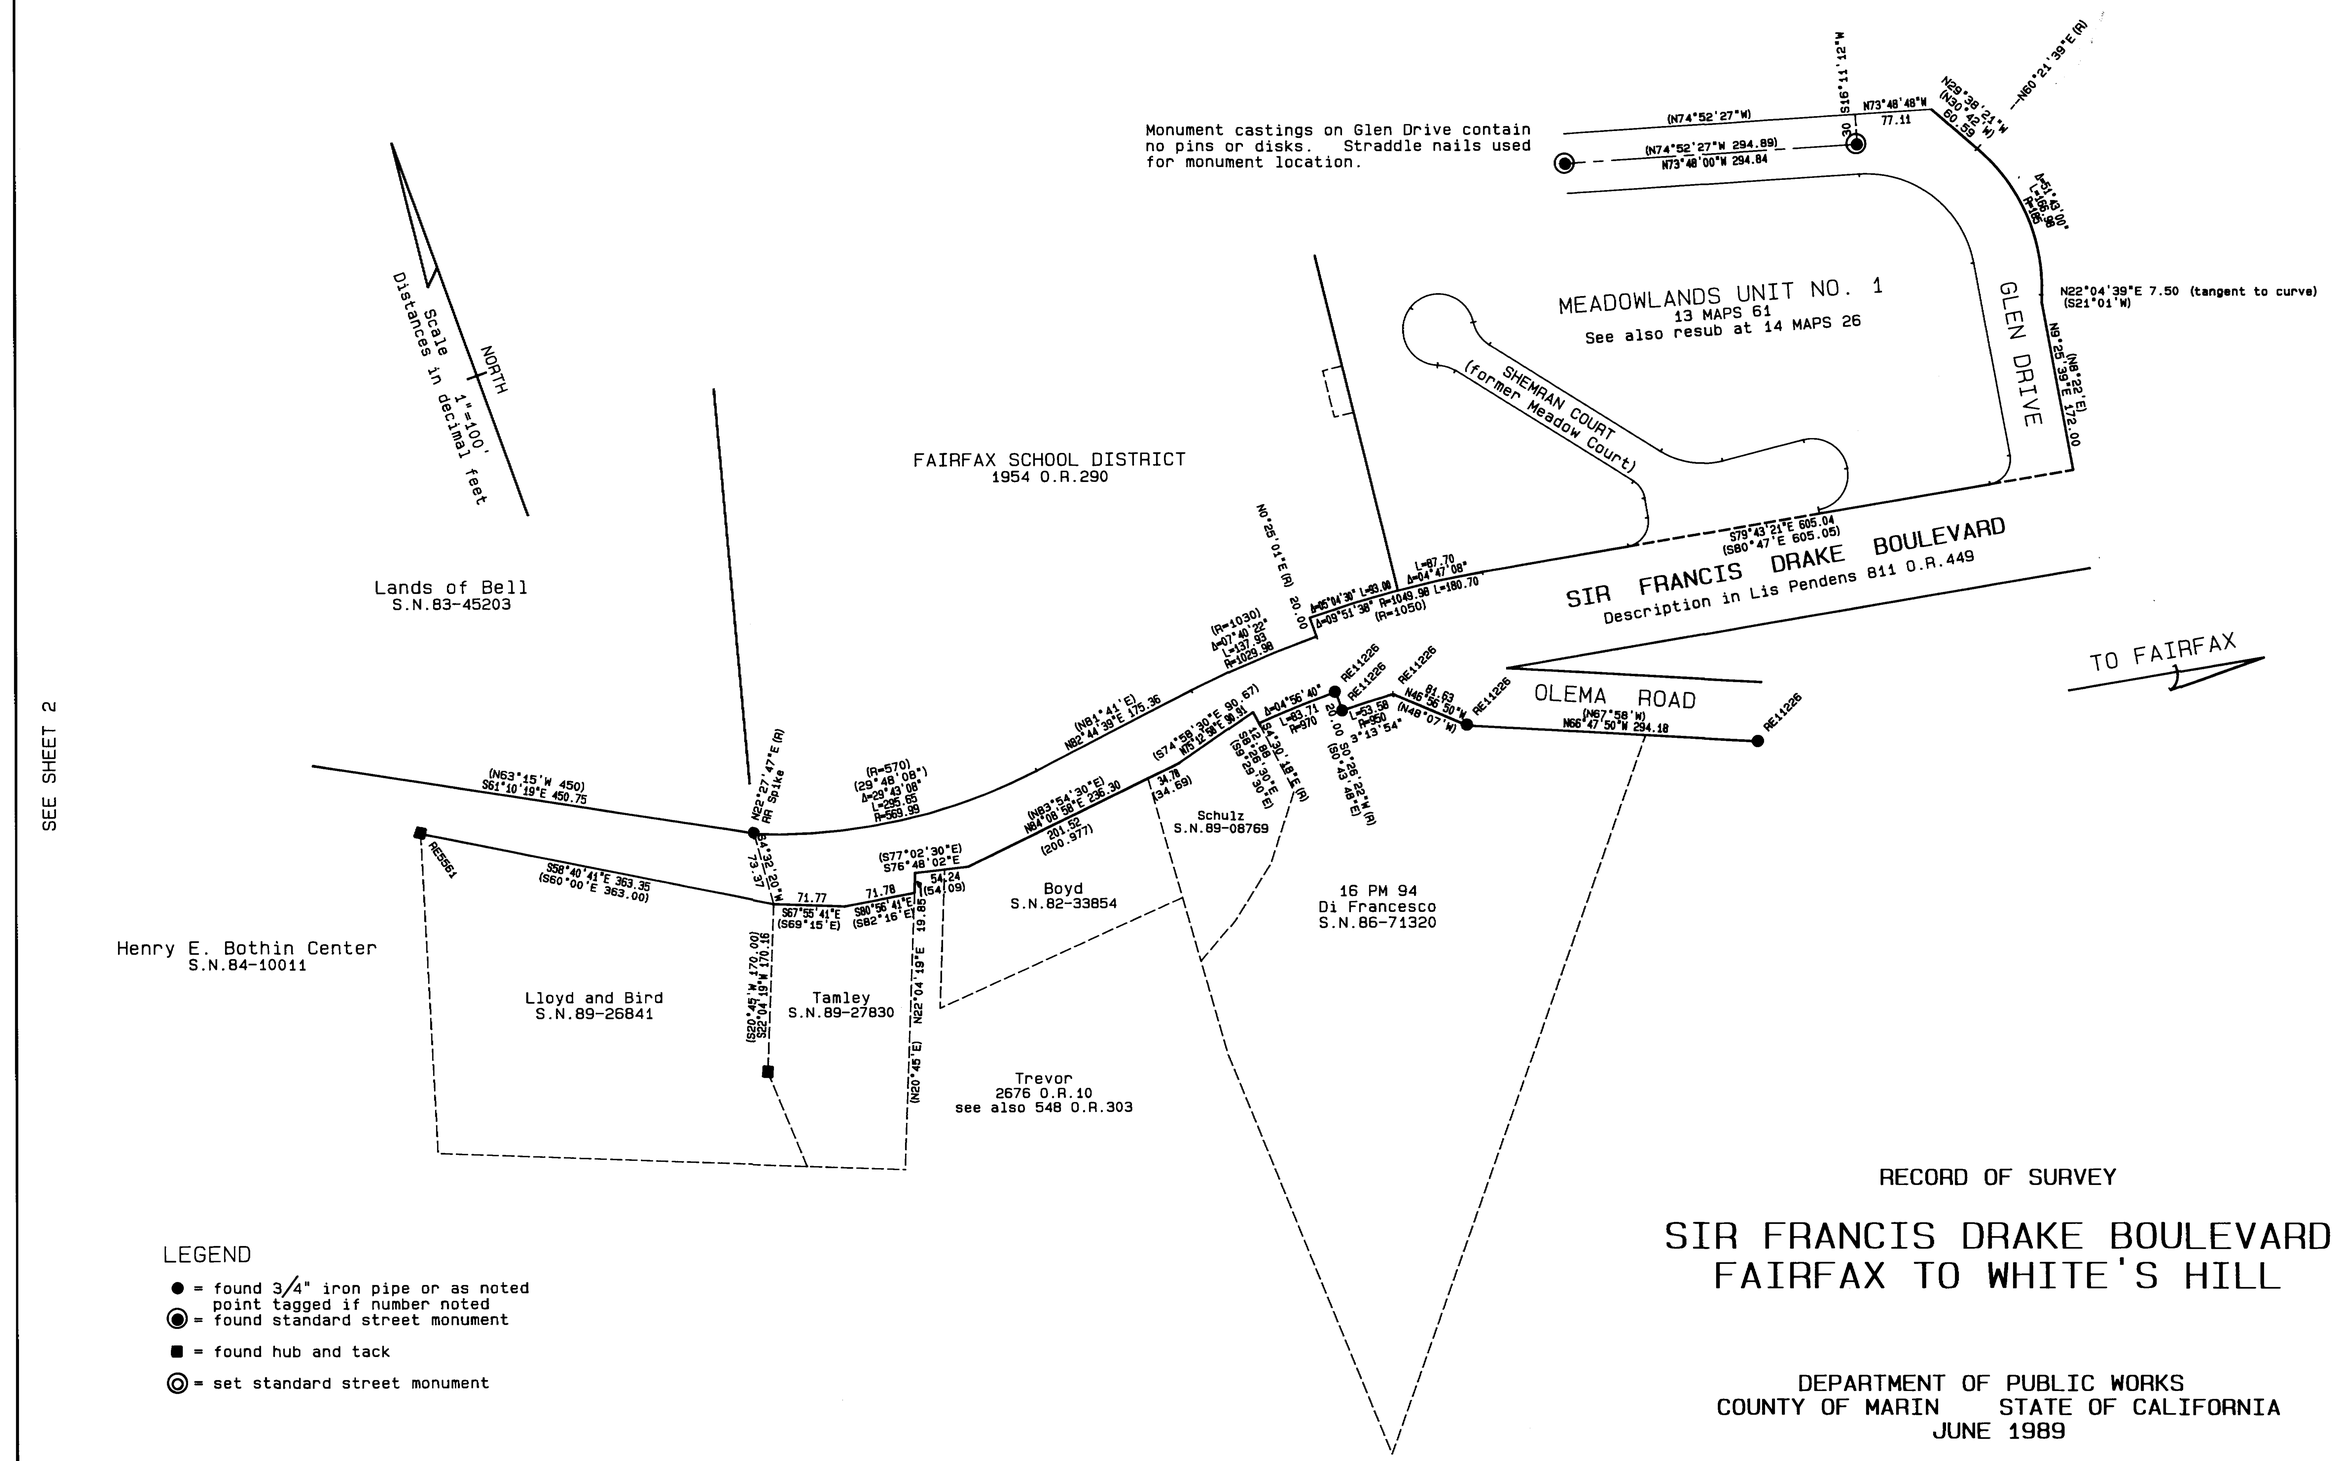

LEGEND

- ● = found 3/4" iron pipe or as noted point tagged if number noted
- ◉ = found standard street monument
- ■ = found hub and tack
- ◎ = set standard street monument

RECORD OF SURVEY

SIR FRANCIS DRAKE BOULEVARD
FAIRFAX TO WHITE'S HILL

DEPARTMENT OF PUBLIC WORKS
COUNTY OF MARIN STATE OF CALIFORNIA
JUNE 1989

FIELD BOOKS 373, 438
SCALE: 1"=100'

A.P. BOOK 197, PAGE 11
BK 174, PAGES 5-7 & 11
SHEET 3 OF 3

Gen 6803