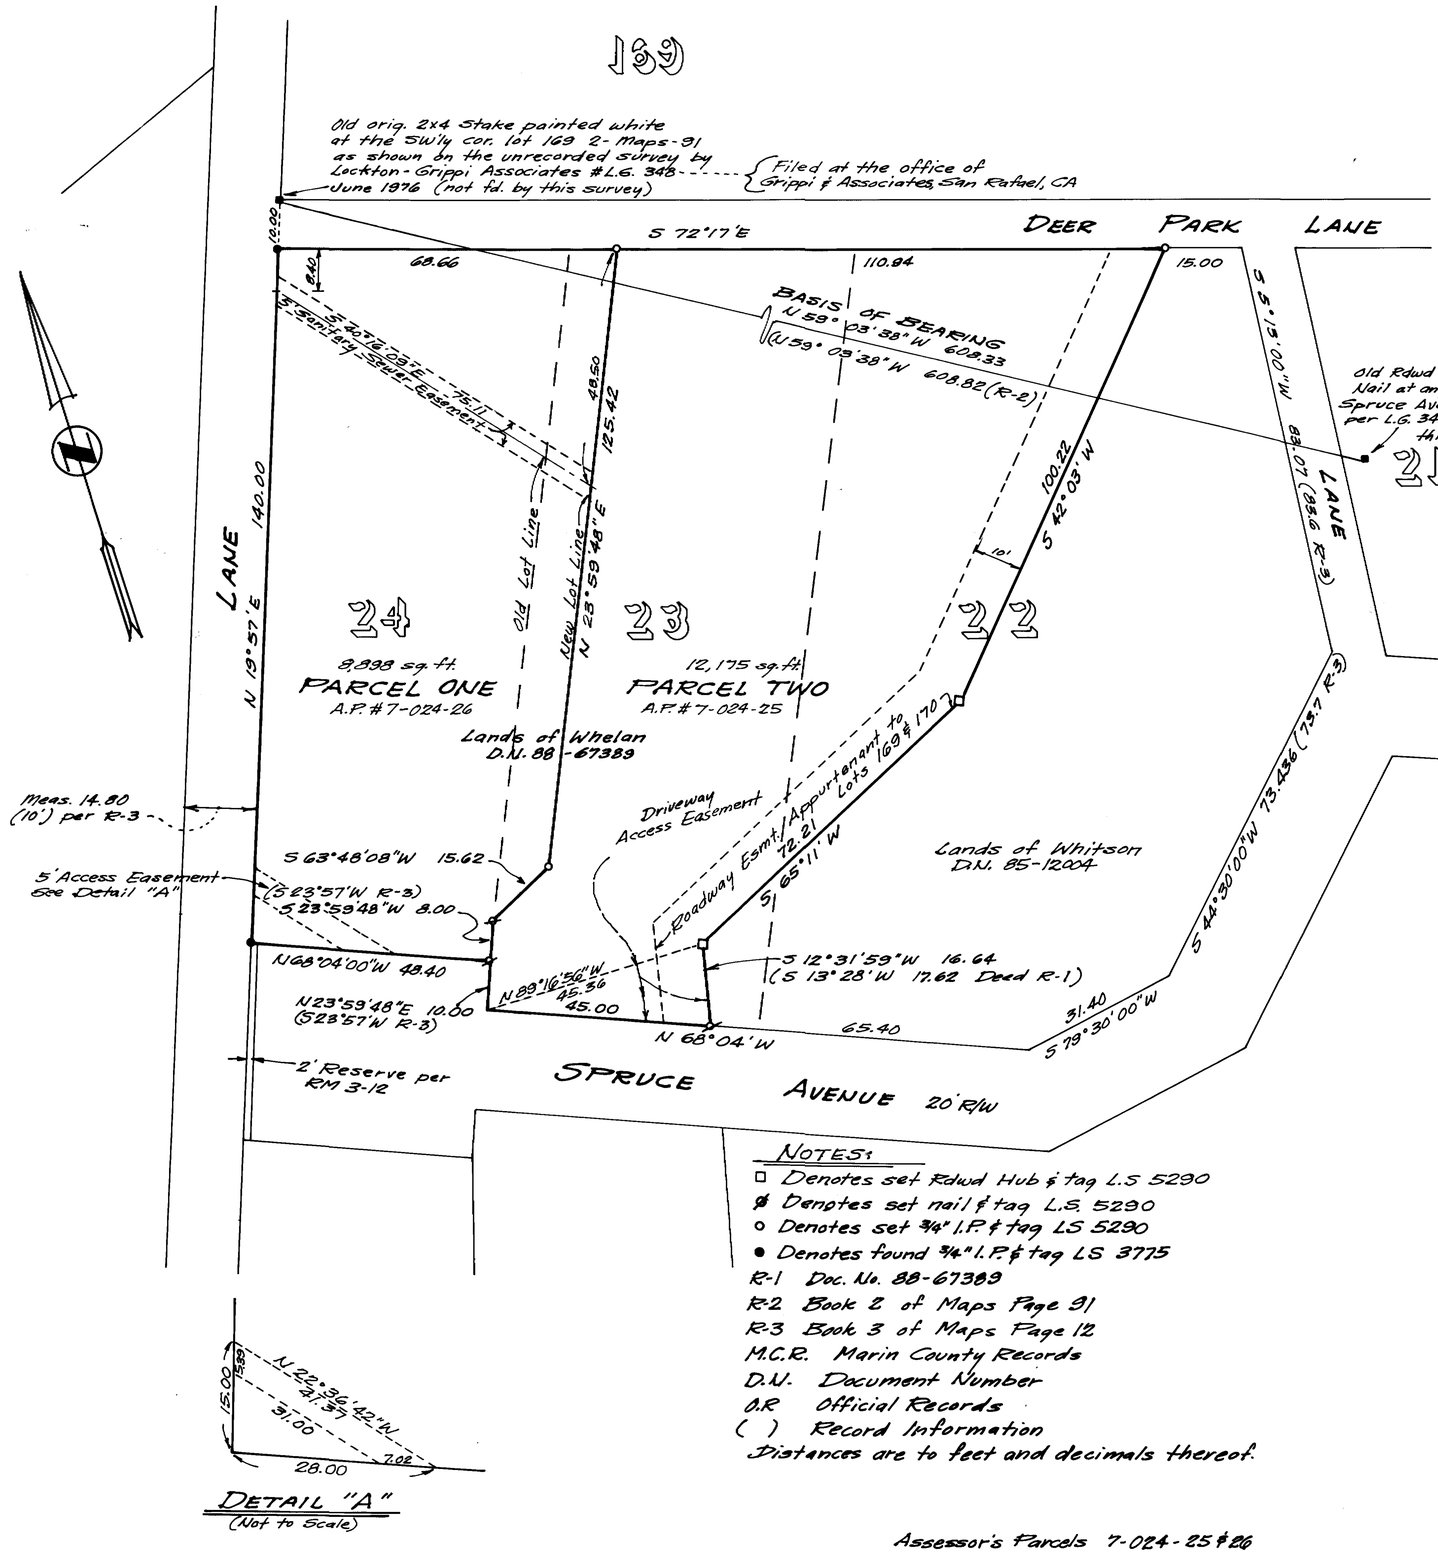

NOTES:

- □ Denotes set Rdwd Hub & tag L.S 5290
- ⌀ Denotes set nail & tag L.S. 5290
- o Denotes set 3/4" I.P. & tag LS 5290
- • Denotes found 3/4" I.P. & tag LS 3775
- R-1 Doc. No. 88-67389
- R-2 Book 2 of Maps Page 31
- R-3 Book 3 of Maps Page 12
- M.C.R. Marin County Records
- D.N. Document Number
- O.R Official Records
- ( ) Record Information

Distances are to feet and decimals thereof.

Assessor's Parcels 7-024-25 & 26

SURVEYOR'S STATEMENT

This map correctly represents a survey made by me or under my direction in conformance with the requirements of the Land Surveyor's Act at the request of Craig Whelan in March 1989.

LICENSED LAND SURVEYOR DAVID P. HARP No. 5290 STATE OF CALIFORNIA

Signed: David P. Harp

David P. Harp L.S. 5290
Exp. Date 12-31-91

COUNTY SURVEYOR'S STATEMENT

This map has been examined in accordance with Section 8766 of the Land Surveyor's Act this 19th day of JANUARY 1990

[illegible] Surveyor

By Deputy: [illegible]

REGISTERED PROFESSIONAL ENGINEER ROBERT GURRELL BERGMANN C 30212 Exp. 3-31-90 CIVIL STATE OF CALIFORNIA

RECORDER'S STATEMENT

Filed this 26th day of MARCH 1990 at 8:00 A.M. in Book 27 of Surveys at Page 19 at the request of the Marin County Department of Public Works.

Serial No. 90-17680 Fee: $6.00

James D. Dal Bon
County Recorder

By Deputy Karen Small

RECORD OF SURVEY

LOT LINE ADJUSTMENT

LANDS OF WHELAN AS DESCRIBED IN D.N. 88-67389 BEING LOT 24 AND PORTIONS OF LOTS 22 AND 23 OF "MAP OF H.E. MANNS RESUB. OF LOT No.s 161-B~166 AMENDED MAP No. 2 BUSH TRACT" RECORDED IN BOOK 3 OF MAPS AT PAGE 12, MARIN COUNTY RECORDS.

San Anselmo, Marin County California
Scale: 1" = 20
Sept. 1989
Survey No. H-713

DAVID P. HARP · LAND SURVEYOR
275 MAGNOLIA AVE., LARKSPUR, CA 94939
(415) 924-7760

Sheet 1 of 1