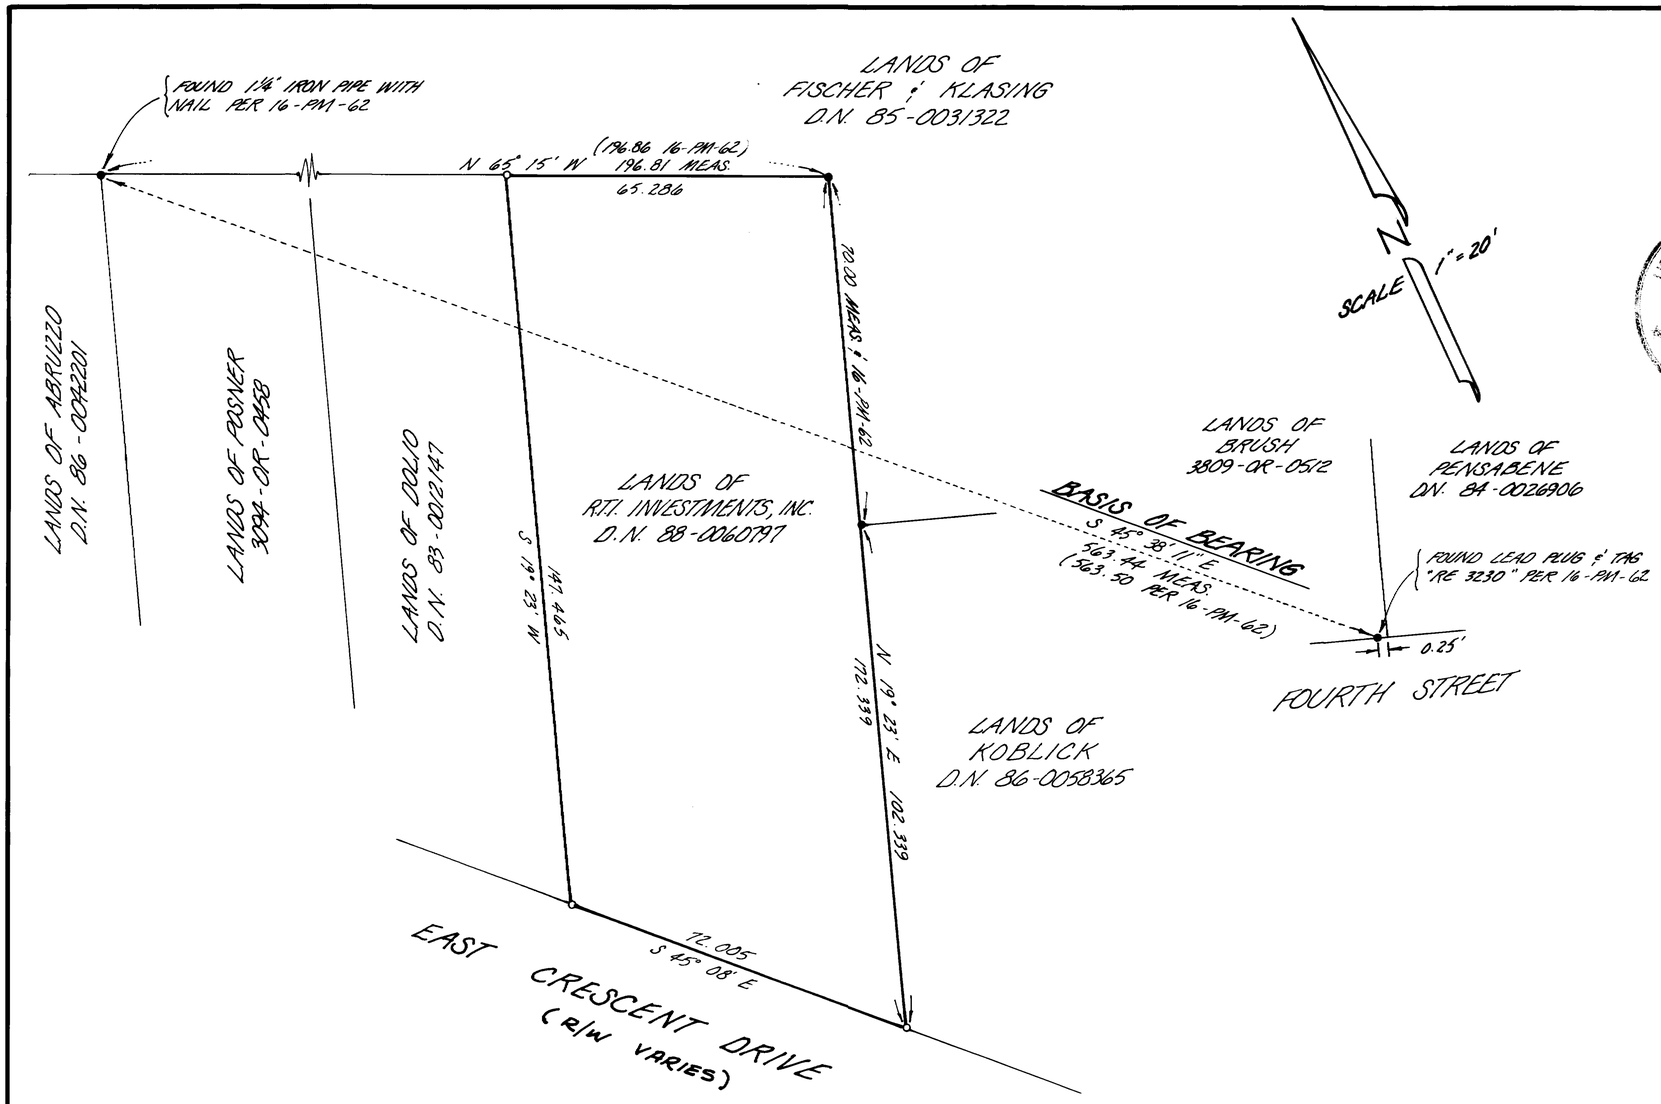

SURVEYOR'S STATEMENT

This map correctly represents a survey made by me or under my direction in conformance with the requirements of the Land Surveyors' Act at the request of:

R.T.I. INVESTMENTS, INC.

in November 1988

LICENSED LAND SURVEYOR WILLIAM E. SCHROEDER EXP. 1-31-91 No. 5814 STATE OF CALIFORNIA

Signed: William E. Schroeder

William E. Schroeder ~ LS 5814

COUNTY SURVEYOR'S STATEMENT

This map has been examined in accordance with Section 8766 of the Land Surveyors' Act this 3rd day of MAY 1990.

REGISTERED PROFESSIONAL ENGINEER JOHN MICHAEL BAKER EXP. 9-30-93

County Surveyor

By Deputy JBaker JOHN BAKER

RECORDER'S STATEMENT

Filed this 8th day of May 1990 at 11:00 A.M. in Book 27 of Surveys at Page 29 at the request of: Marin County Public Works Dept.

Serial № 90-27380 Fee: $6.00

James G. Dal Bon
County Recorder

By Deputy: Karen Small

LEGEND

- DENOTES FOUND 3/4" IRON PIPE & PLASTIC PLUG "LS 3775", UNLESS SHOWN OTHERWISE.
- DENOTES SET 3/4" IRON PIPE & PLASTIC PLUG "LS 5814"

BASIS OF BEARING

THE BASIS OF BEARING OF THIS SURVEY IS S 45° 38' 11" E BETWEEN FOUND 1¼" IRON PIPE & NAIL AND FOUND LEAD PLUG & TAG "RE 3230" AS SHOWN HEREIN AND ON 16-PM-62.

LANDS OF R.T.I. INVESTMENTS, INC.

RECORD OF SURVEY

LANDS DESCRIBED IN
OFFICIAL RECORDS DOCUMENT № 88-0060797
MARIN COUNTY RECORDS
CITY OF SAN RAFAEL
MARIN COUNTY CALIFORNIA
NOVEMBER 1988 SURVEY S-161

PREPARED BY
JOSEPH GRIPPI & ASSOCIATES
1817 GRAND AVENUE
SAN RAFAEL CALIFORNIA
AP # 10-291-67 SHEET 1 OF 1