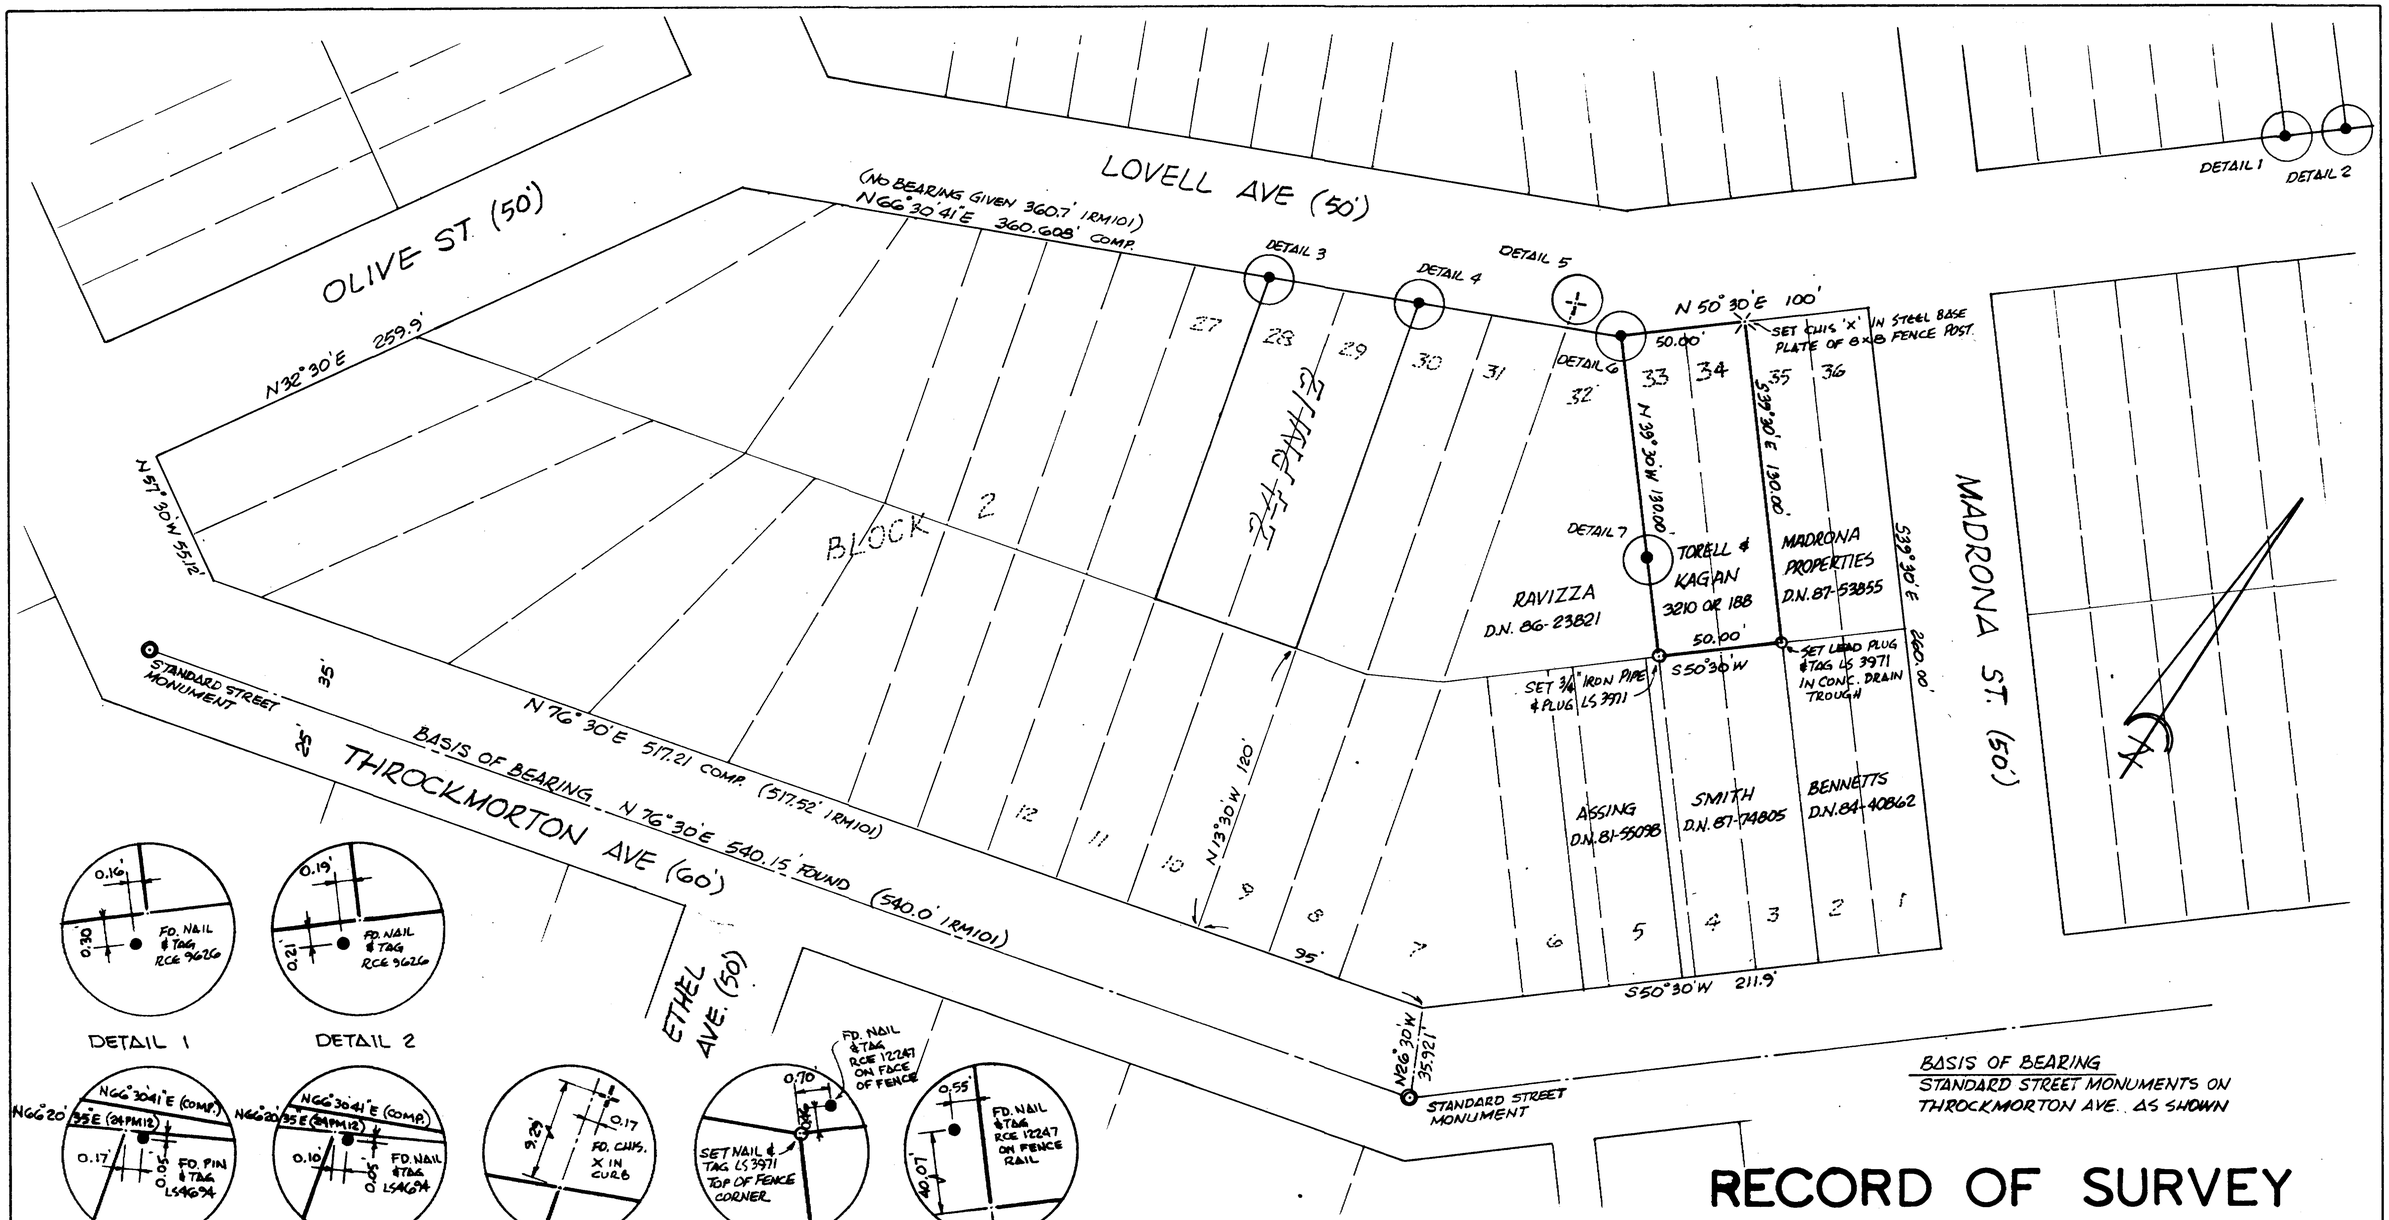

RECORD OF SURVEY

LANDS OF TORELL AND KAGAN 3210 OR. 188

BEING LOTS 33 AND 34, BLOCK 2
TAMALPAIS LAND AND WATER COMPANY
MAP NO. 5, RACK 1, PULL 2
MILL VALLEY, CALIFORNIA

SCALE 1"=40' JANUARY, 1990

RHODES AND GARDNER, INC.
319 MILLER AVE.
MILL VALLEY, CAL.

A.P.NO. 28-055-29 & 30 SHEET 1 OF 1

SURVEYOR'S STATEMENT

THIS MAP CORRECTLY REPRESENTS A SURVEY MADE BY ME OR UNDER MY DIRECTION IN CONFORMANCE WITH THE REQUIREMENTS OF THE LAND SURVEYOR'S ACT AT THE REQUEST OF V. KAGAN IN JANUARY, 1990.

Dean A. Rhodes
DEAN A. RHODES, RCE 12510

EXPIRATION DATE 3/31/93

REGISTERED PROFESSIONAL ENGINEER DEAN A. RHODES No. 12510 CIVIL STATE OF CALIFORNIA

COUNTY SURVEYOR'S STATEMENT

THIS MAP HAS BEEN EXAMINED IN ACCORDANCE WITH SECTION 8766 OF THE LAND SURVEYOR'S ACT THIS 11TH DAY OF MAY, 1990.

DEPUTY COUNTY SURVEYOR

BY DEPUTY

REGISTERED PROFESSIONAL ENGINEER JOHN MICHAEL BAKER No. C 21,284 CIVIL

RECORDER'S STATEMENT

FILED THIS 17TH DAY OF May, 1990,
AT 1:30 P.M., IN BOOK 27 OF SURVEYS
AT PAGE 36,
AT THE REQUEST OF D. P. W
SERIAL NO. 90-29480 FEE: 0600

COUNTY RECORDER DEPUTY

6837