NOTES

1. BASIS OF BEARING: FOUND MONUMENTS PER 12 R.M. 49 & 7 P.M. 78
2. THIS BOUNDARY ESTABLISHED BY HOLDING STREET MONUMENTS ON 7 P.M. 78 AND LOT 26, 19 R.M. 23 AND USING PRORATION FOR LOT DISTANCES.
3. THE DEED BEARINGS WERE ROTATED TO 7 P.M. 78
4. THIS BOUNDARY ESTABLISHED BY HOLDING 7 P.M. 78 AND HACIENDA DRIVE ON 17 O.S. 32 AND USING PRORATION FOR LOT DISTANCES.

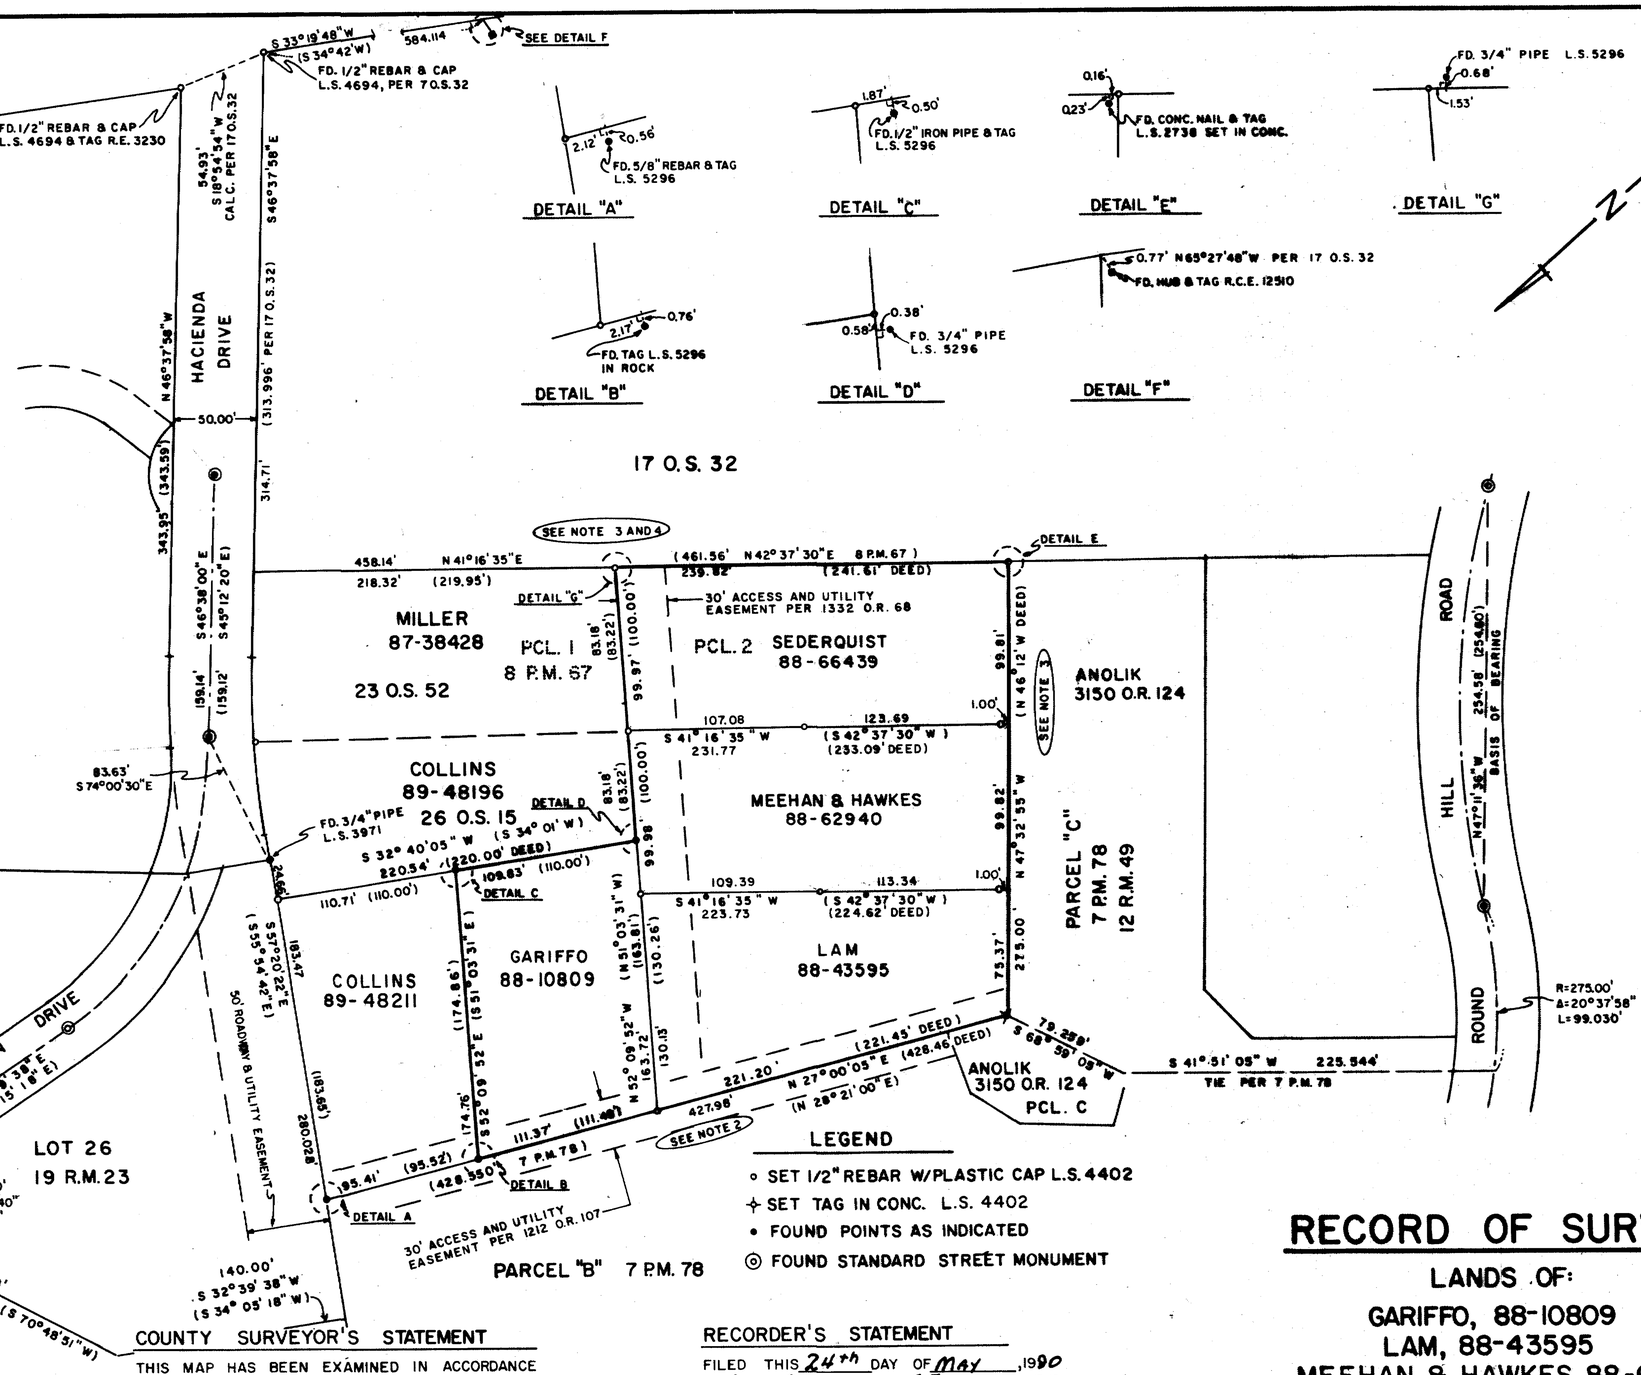

LEGEND

- ○ SET 1/2" REBAR W/PLASTIC CAP L.S. 4402
- ✛ SET TAG IN CONC. L.S. 4402
- • FOUND POINTS AS INDICATED
- ◎ FOUND STANDARD STREET MONUMENT

SURVEYOR'S STATEMENT

THIS MAP CORRECTLY REPRESENTS A SURVEY MADE BY ME OR UNDER MY DIRECTION IN CONFORMANCE WITH THE REQUIREMENTS OF THE LAND SURVEYOR'S ACT AT THE REQUEST OF LARS LAGENSKIOLD IN OCTOBER 1989

William S. Anrig

LICENSED LAND SURVEYOR WILLIAM S. ANRIG EXP 9-30-93 No. 4402 STATE OF CALIFORNIA

COUNTY SURVEYOR'S STATEMENT

THIS MAP HAS BEEN EXAMINED IN ACCORDANCE WITH SECTION 8766 OF THE LAND SURVEYORS ACT THIS [redacted] DAY OF [redacted] 19[redacted]

[redacted]
COUNTY SURVEYOR

BY DEPUTY

REGISTERED P... JOHN ... ENGINEER No. C 21,8[redacted] STATE OF CALIFORNIA

RECORDER'S STATEMENT

FILED THIS 24th DAY OF MAY, 1990
AT 8:00 A.M. IN BOOK 27 OF SURVEYS
AT PAGE 39 AT THE REQUEST OF
THE COUNTY OF MARIN D.P.W.
SERIAL NO. 90-30822 FEE $6.00

James T. Dal Bon
COUNTY RECORDER

C. Lowrie
BY DEPUTY

RECORD OF SURVEY

LANDS OF:

GARIFFO, 88-10809
LAM, 88-43595
MEEHAN & HAWKES, 88-62940
SEDERQUIST, 88-66439

TOWN OF TIBURON, MARIN COUNTY, CALIFORNIA

ANRIG — DOYLE
LICENSED LAND SURVEYORS
165 HELENS LANE, MILL VALLEY, CA.

A.P. 39-171-03,07,08,17 SCALE 1"=60' SHEET 1 OF 1 JOB NO. 89-2113

Con 6842