DIMENSIONS ARE IN FEET AND DECIMALS, MERIDIAN OF THIS SURVEY IS BASED UPON FOUND OFFSET BASE-LINE ESTABLISHED IN 1960 BY WALT FENNELL FOR NEAME AVE. (LOCKTON SURVEY # S-2927), ON FILE HERE.

○ SET REBAR & CAP
□ SET HUB & TAG
TAG & CAP ARE L.S. 3887

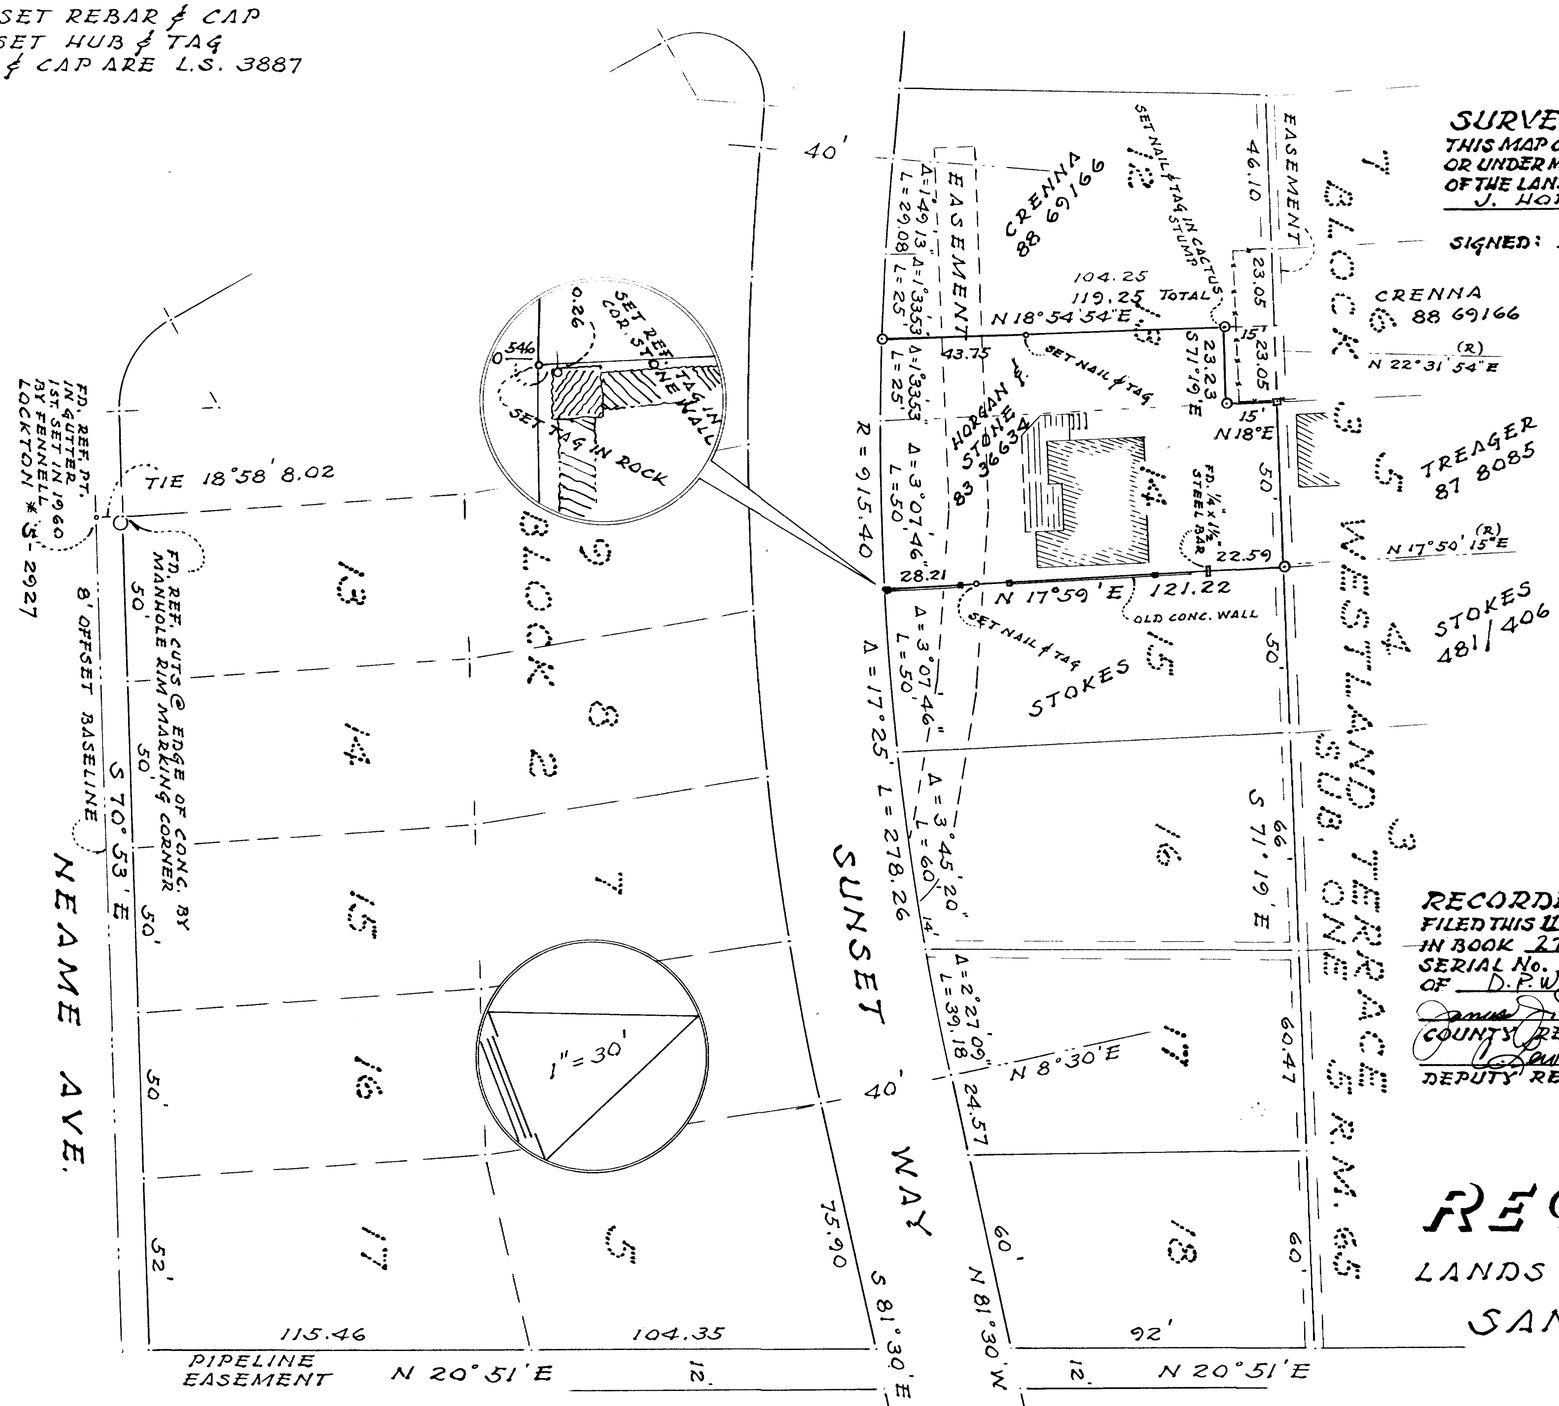

SURVEYOR'S STATEMENT

THIS MAP CORRECTLY REPRESENTS A SURVEY MADE BY ME OR UNDER MY DIRECTION IN CONFORMANCE WITH THE REQUIREMENTS OF THE LAND SURVEYOR'S ACT AT THE REQUEST OF STEVEN J. HORGAN IN MAY 1990.

SIGNED: J.E. BRUNNER L.S. 3887
LIC. EXP. 6/30/92

COUNTY SURVEYOR'S STATEMENT

THIS MAP HAS BEEN EXAMINED IN ACCORDANCE WITH SECTION 8766 OF THE LAND SURVEYOR'S ACT THIS 6th DAY OF JULY 1990.

MEHDI KHALID - SADJADI COUNTY SURVEYOR
DEPUTY

REGISTERED PROFESSIONAL ENGINEER DARRELL GRAHAM C 30212 Exp. 3-31-92 CIVIL STATE OF CALIFORNIA

RECORDER'S STATEMENT

FILED THIS 11th DAY OF July 1990. AT 11:30 A.M.
IN BOOK 27 OF Surveys AT PAGE 55
SERIAL No. 90-40708 FEE $6.10 AT THE REQUEST OF D.P.W.

COUNTY RECORDER
DEPUTY RECORDER

RECORD OF SURVEY

LANDS OF HORGAN & STONE 83 36634

SAN RAFAEL CALIFORNIA.

MARIN COUNTY

JERRICO ASSOCIATES 77 MARK DRIVE SAN RAFAEL, CALIFORNIA. 10-253-13 6876 SHEET 1 OF 1

Can 6863