MERIDIAN OF THIS SURVEY IS BASED ON FOUND ORIGINAL 2" PIPE MONUMENTS SET ON THE EASTERLY LINE OF LARCH RD. AS SHOWN IN MAP OF BOLINAS BEACH.

DIMENSIONS ARE IN FEET AND DECIMALS.

○ POINTS SET ARE #5 REBAR & CAP L.S. 3887 UNLESS NOTED OTHERWISE.

1"=20'

SURVEYOR'S STATEMENT

THIS MAP CORRECTLY REPRESENTS A SURVEY MADE BY ME OR UNDER MY DIRECTION IN CONFORMANCE WITH THE REQUIREMENTS OF THE LAND SURVEYOR'S ACT AT THE REQUEST OF MICHAEL GREGORY IN JUNE 1990.

SIGNED: J. E. BRUNNER L.S. 3887 LIC. EXP. 6/30/92

CALIFORNIA LAND SURVEYORS ASSOCIATION 1966 MARIN CHAPTER

COUNTY SURVEYOR'S STATEMENT

THIS MAP HAS BEEN EXAMINED IN ACCORDANCE WITH SECTION 8766 OF THE LAND SURVEYOR'S ACT THIS 23rd DAY OF AUGUST 1990.

MEHDI MADRID-SAFAVADI COUNTY SURVEYOR

DEPUTY

REGISTERED PROFESSIONAL ENGINEER ROBERT CAMPELL C 30212 Exp. 3-31-92 CIVIL STATE OF CALIFORNIA

RECORDER'S STATEMENT

FILED THIS 27th DAY OF AUGUST 1990, AT 8:00 A.M.
IN BOOK 27 OF SURVEYS AT PAGE 81
SERIAL No. 90-50405 FEE $6.00 AT THE REQUEST OF D. P. W.

James L. Dal Bon
COUNTY RECORDER

Karen Imel
DEPUTY RECORDER

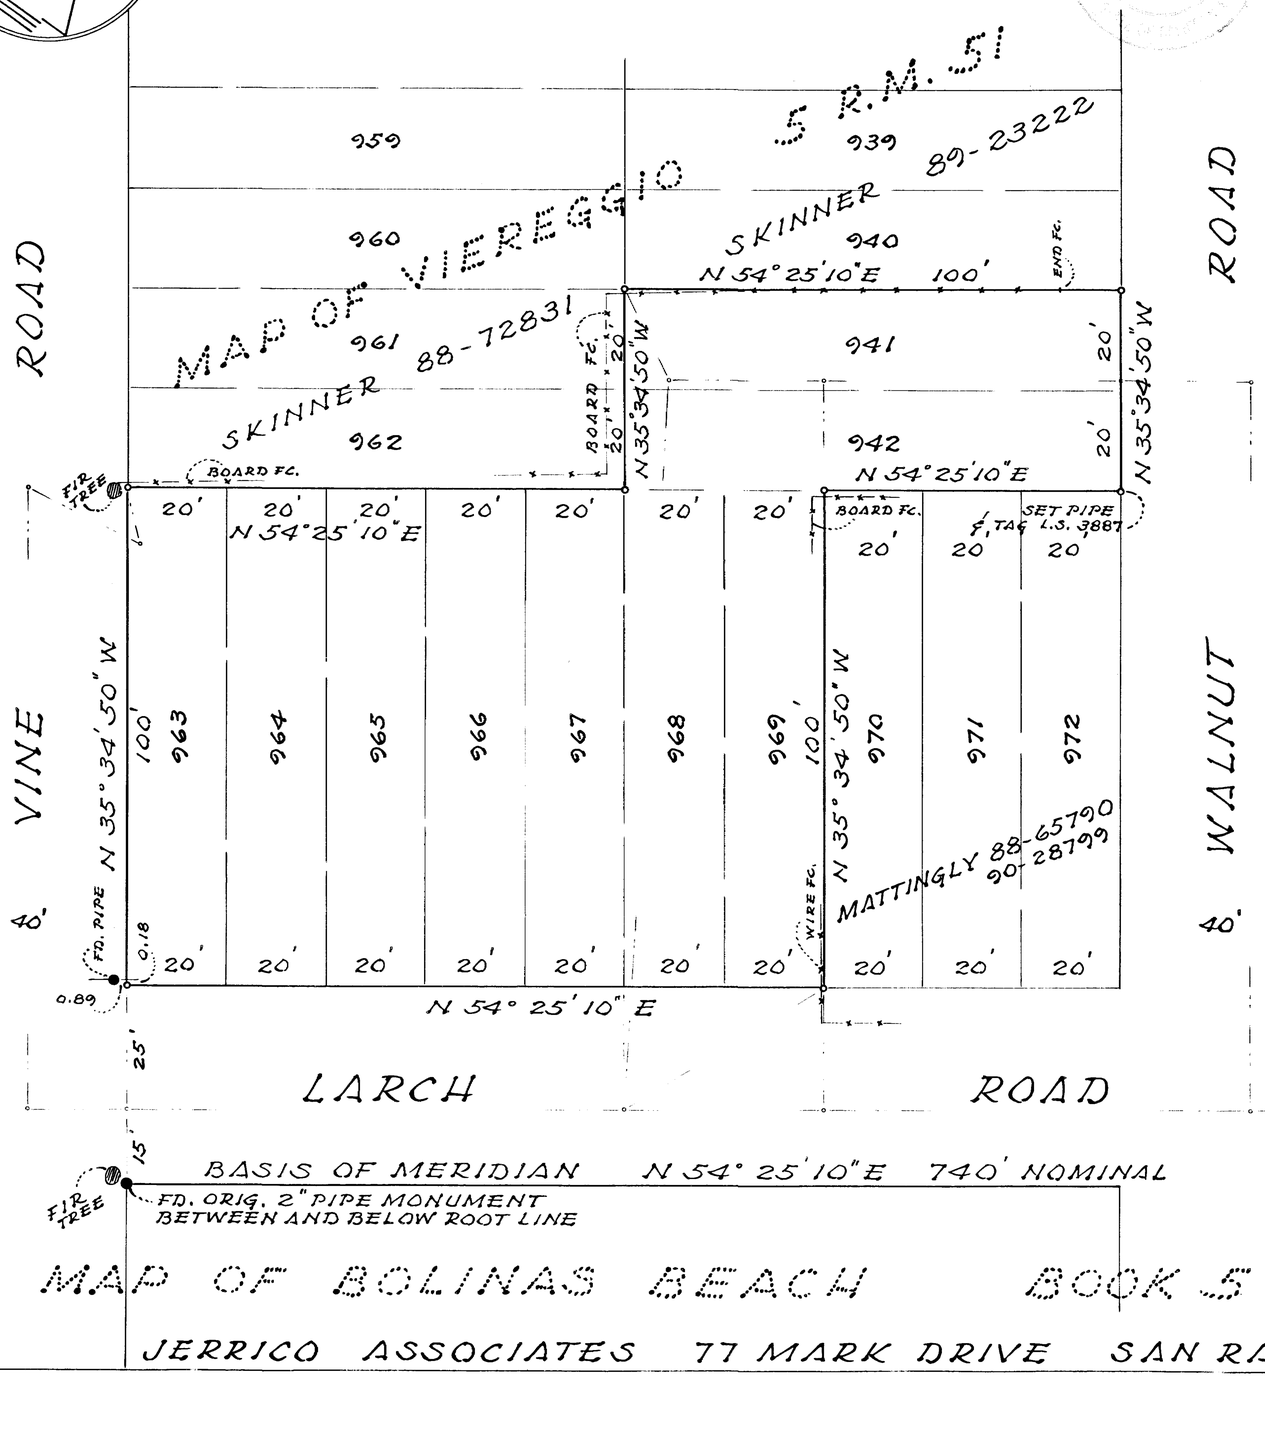

RECORD OF SURVEY

LANDS OF GREGORY AND SEEBURG
89-62803

LOT 941 & 942 LOT 963 THROUGH 969
MAP OF VIEREGGIO 5 R.M. 51

BAULINAS MESA MARIN COUNTY CALIFORNIA.

MAP OF BOLINAS BEACH BOOK 5 PAGE 44

JERRICO ASSOCIATES 77 MARK DRIVE SAN RAFAEL CALIFORNIA 190-031-22,25 6881 SHEET 1 OF 1

CAN 6849