BASIS OF BEARINGS:

N 06°42'15" E 67.91 feet being the bearing and distance between two found 2x2 Redwood Hubs, tagged LS 3887 accepted as marking the easterly corners of Lot 7, Block 9, "Amended Map of Winship Park" recorded in book 4 of Record Maps at page 95, Marin County Records. The bearing was calculated from information on said map.

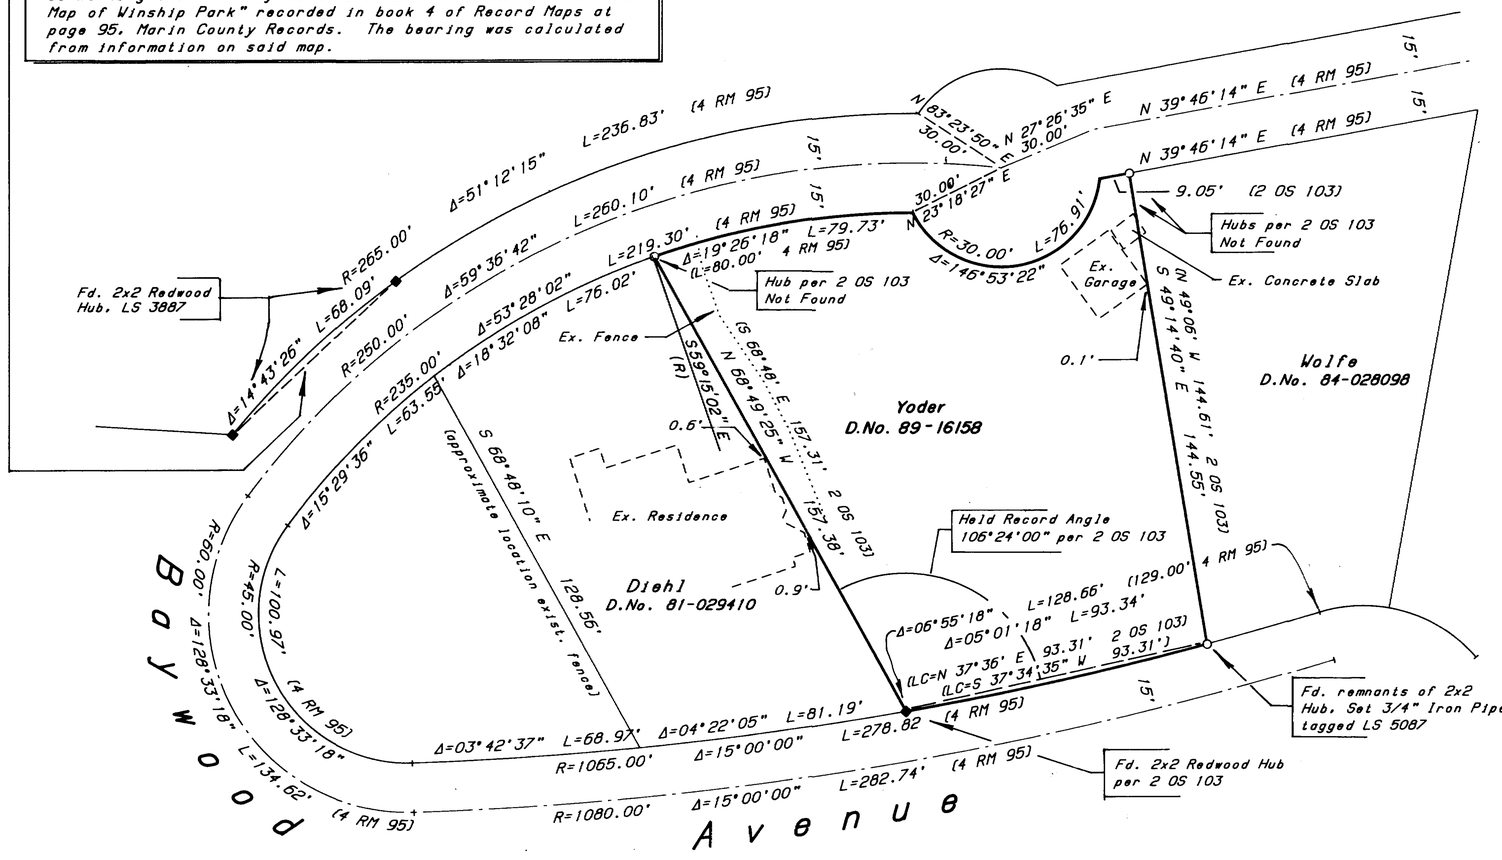

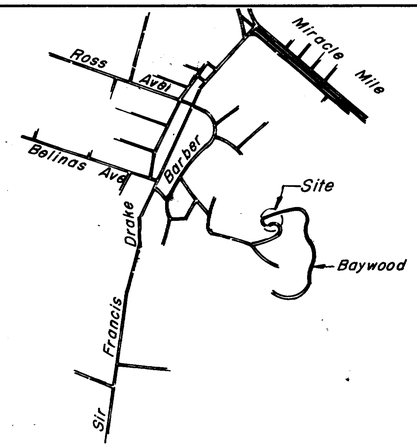

Location Map
NTS

N

Legend

■ Found Monument As Shown

○ Set 3/4" Iron Pipe tagged LS 5087

All distances are shown in feet and decimals thereof

RECORD OF SURVEY

LANDS OF DAVID A. & HEIDI E. YODER AS DESCRIBED BY OFFICIAL RECORDS DOCUMENT NO. 89-016158, MARIN COUNTY RECORDS; BEING A PORTION OF BLOCK 11, "AMENDED MAP OF WINSHIP PARK" RECORDED IN BOOK 4 OF RECORD MAPS AT PAGE 95, MARIN COUNTY RECORDS; BEING IN THE PUNTA DE QUENTIN RANCHO

TOWN OF ROSS, MARIN COUNTY, CALIFORNIA

Scale: 1" = 30'

Date: June, 1990

SURVEYOR'S STATEMENT:

This map correctly represents a survey made by me or under my direction in conformance with the requirements of the Land Surveyor's Act at the request of Heidi Yoder in June, 1990.

Paul M. Brown
Paul M. Brown, LS 5087
my license expires 6/30/91

LICENSED LAND SURVEYOR PAUL M. BROWN No. 5087 STATE OF CALIFORNIA

COUNTY SURVEYOR'S STATEMENT:

This map has been examined in accordance with Section 8766 of the Land Surveyor's Act this 12th day of SEPTEMBER, 1990.

HERBERT MARIO SARIANDI
County Surveyor

R. Beaumont
Deputy

REGISTERED PROFESSIONAL ENGINEER ROBERT DARRELL BEAUMONT C-30212 Exp. 3-31-92 CIVIL STATE OF CALIFORNIA

RECORDER'S STATEMENT:

Filed this 24th day of September, 1990, at 10:00 A.M. in book 27 of Surveys at page 97, at the request of the County Surveyor.
Serial Number 90-55988 Fee $6.00

James J. Del Bon
Recorder

Karen Small
Deputy

APN 72-072-15

adobe ASSOCIATES, INC.
Civil Engineering, Land Surveying and Planning
1150 State Farm Drive, Santa Rosa, CA 95403
(707) 526-2664

Job 90128
sheet 1 of 1

CAM 6916