ENGINEER'S STATEMENT

This map correctly represents a survey made by me or under my direction in conformance with the requirements of the Land Surveyors Act at the request of ERZA CORPORATION in June, 1990

Leon E. Oberkamper RCE 12094 (Exp. 3-31-92)

COUNTY SURVEYOR'S STATEMENT

This map has been examined in accordance with Section 8766 of the Land Surveyor's Act
This 22nd day of OCTOBER 1990

[illegible] R.D. Beaumont, Deputy
County Surveyor, Marin County, California

REGISTERED PROFESSIONAL ENGINEER ROBERT DARRELL BEAUMONT C 18212 Exp 3-31-92 CIVIL STATE OF CALIFORNIA

RECORDER'S STATEMENT

Filed this 25th day of OCTOBER 1990, at 10:30 A.M. in Book 28 of Survey's at Page 10 at the request of the Marin County Department of Public Works.
SERIAL No. 90-61947 FEE $6.00
JAMES J. DAL BON County Recorder, Marin County, California
BY Deputy James J. Dal Bon C. Lewis

LEGEND:

BASIS OF BEARINGS are the found Iron Pipes as shown on Record of Survey of a portion of Lands of Doherty and Niven ~ 90866 ~ ie S 14° 42' E

+ _ Found Cross Cut
● _ Found 3/4" Iron Pipe RCE 9788 unless otherwise noted.
O _ Set 3/4" Iron Pipe RCE 12094
◉ _ Set Nail and Tag RCE 12094 unless otherwise noted.
W.L.E. _ WATER LINE EASEMENT ~ ( ) _ RECORD DATA

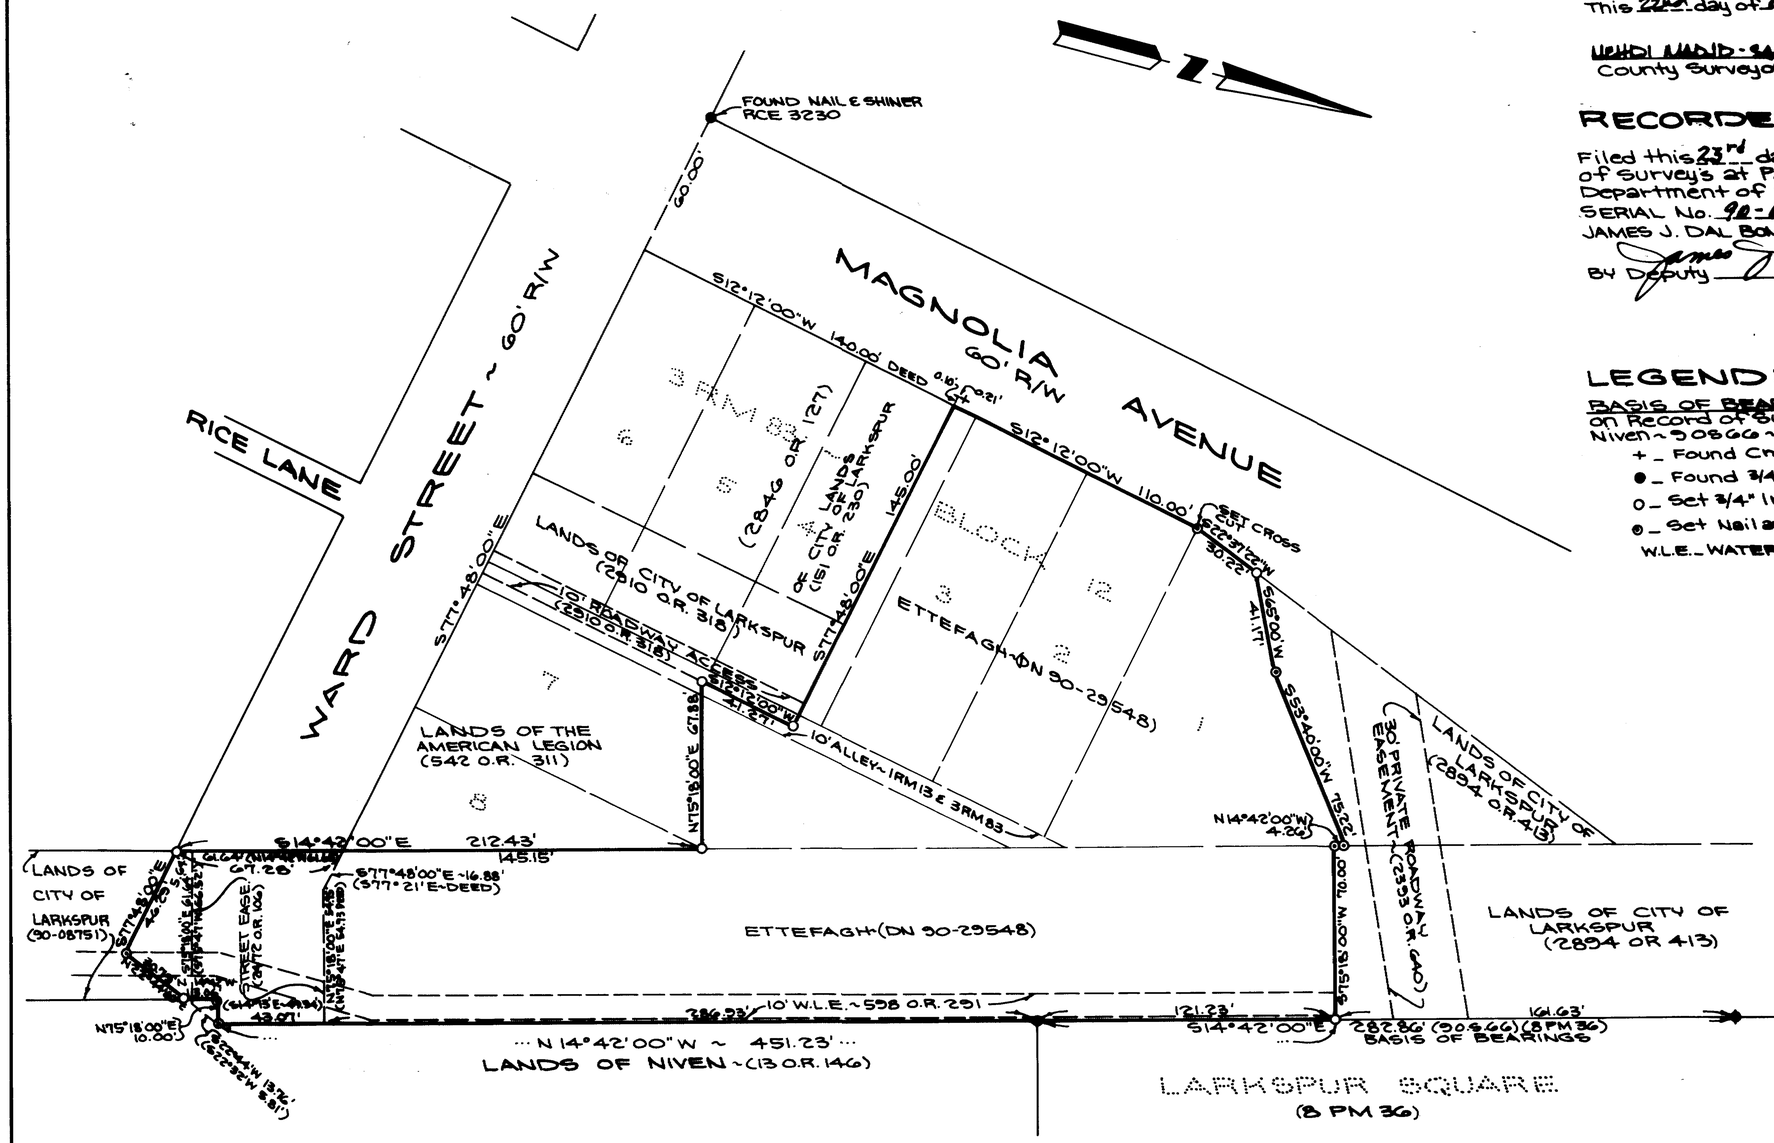

RECORD OF SURVEY

LANDS OF ETTEFAGH AS DESCRIBED IN DN. 90-29548

LARKSPUR, MARIN COUNTY, CALIFORNIA
JUNE, 1990

OBERKAMPER & ASSOCIATES
CIVIL ENGINEERS INC.
SAN RAFAEL, CALIFORNIA

AP No. 20-254-08, 10 SCALE: 1"=40' SHEET 1 OF 1 SHEETS

Can 6933