SURVEYOR'S STATEMENT

THIS MAP CORRECTLY REPRESENTS A SURVEY MADE BY ME OR UNDER MY DIRECTION IN CONFORMANCE WITH THE REQUIREMENTS OF THE LAND SURVEYOR'S ACT AT THE REQUEST OF NORTH MARIN WATER DISTRICT IN JULY/AUGUST 1990

SIGNED _____ L.S. 3887

LIC. EXP. 6/30/92

LICENSED LAND SURVEYOR JEROME EDWARD [illegible] No. 3887 STATE OF CALIFORNIA

COUNTY SURVEYOR'S STATEMENT

THIS MAP HAS BEEN EXAMINED IN ACCORDANCE WITH SECTION 8766 OF THE LAND SURVEYOR'S ACT THIS 22nd DAY OF OCTOBER 1990

MEHDI MADJD-SADJADI COUNTY SURVEYOR

BY [illegible] DEPUTY

REGISTERED PROFESSIONAL ENGINEER ROBERT D. [illegible] C 30212 Exp. 3-31-92 CIVIL STATE OF CALIFORNIA

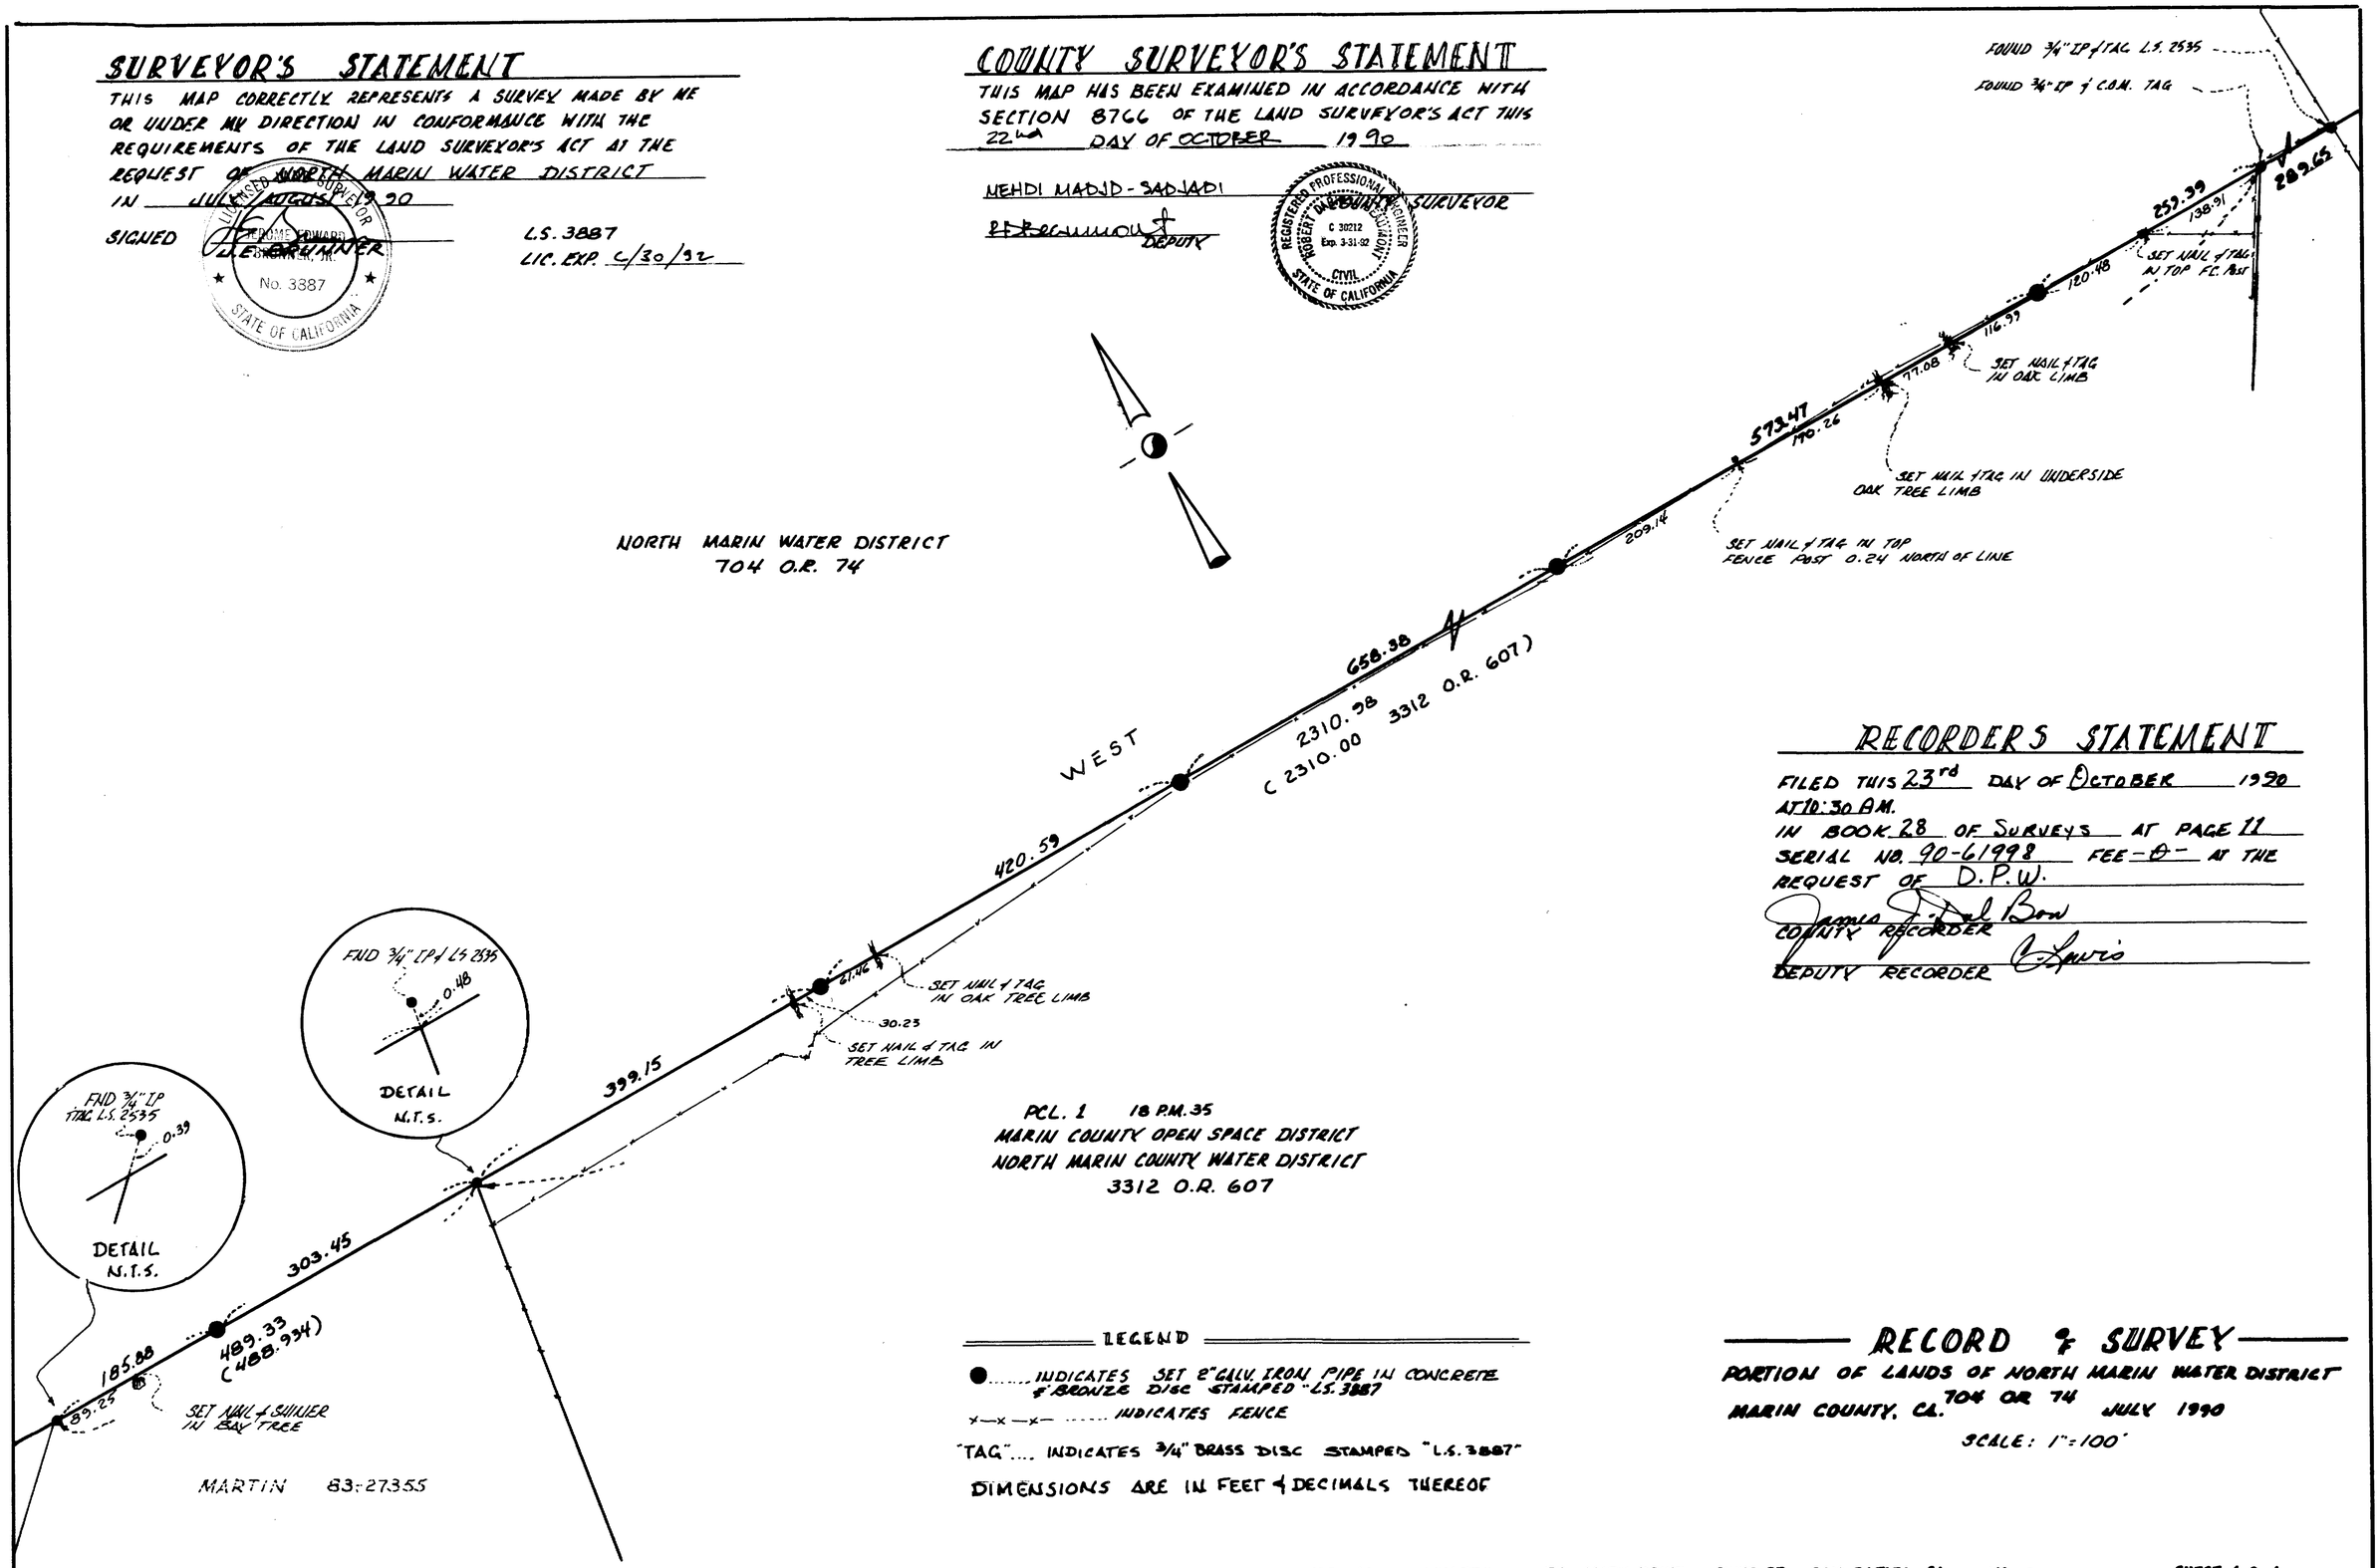

PCL. 1 18 P.M. 35
MARIN COUNTY OPEN SPACE DISTRICT
NORTH MARIN COUNTY WATER DISTRICT
3312 O.R. 607

RECORDER'S STATEMENT

FILED THIS 23rd DAY OF OCTOBER 1990
AT 10:30 A.M.
IN BOOK 28 OF SURVEYS AT PAGE 11
SERIAL NO. 90-61998 FEE -0- AT THE
REQUEST OF D.P.W.

JANICE E. DEL BOW COUNTY RECORDER

C. LEWIS DEPUTY RECORDER

LEGEND

● ..... INDICATES SET 2" GALV. IRON PIPE IN CONCRETE & BRONZE DISC STAMPED "LS. 3887"

x—x—x— ..... INDICATES FENCE

"TAG" .... INDICATES 3/4" BRASS DISC STAMPED "L.S. 3887"

DIMENSIONS ARE IN FEET & DECIMALS THEREOF

RECORD OF SURVEY

PORTION OF LANDS OF NORTH MARIN WATER DISTRICT
MARIN COUNTY, CA. 704 OR 74 JULY 1990

SCALE: 1"=100'

AP 125-030-07

JERRICO ASSOCIATES 77 MARK DRIVE SUITE 27 SAN RAFAEL, CA. 94903

SHEET 1 of 1

Can 6934