BASIS OF BEARING

BASIS OF BEARING IS N 43°37' W. BETWEEN FOUND RAIL ROAD SPIKE PER THE RECORD OF SURVEY MAP FILED IN VOLUME 9 OF SURVEYS AT PAGE 64, MARIN COUNTY RECORDS.

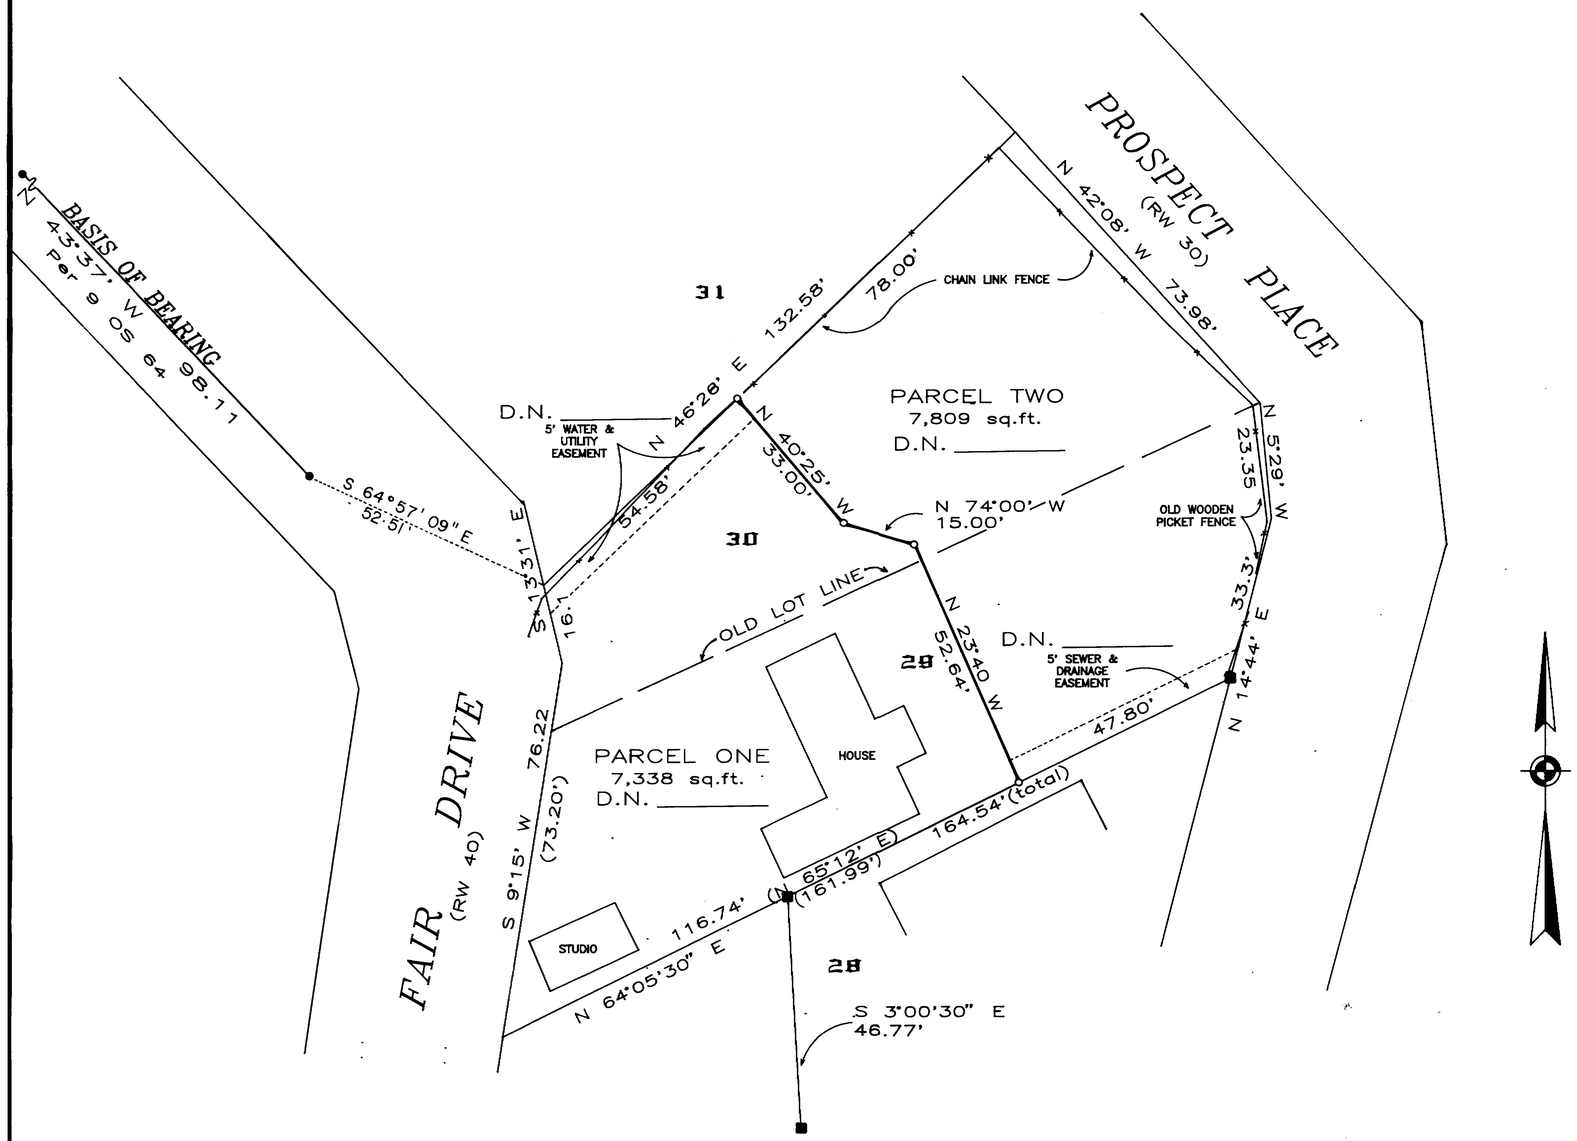

NOTES

1. —×— FENCE
2. • FOUND RAIL ROAD SPIKE
3. ■ FOUND WOODEN HUB WITH TAG L.S.2738
4. ○ SET 3/4" IRON PIPE WITH TAG L.S.5290

RECORD OF SURVEY

LOT LINE ADJUSTMENT

LANDS OF DAVID SPIELBERG

AS SHOWN UPON 3634 OR 256

BEING. LOTS 29 AND 30 OF "MAP OF CHULA VISTA TERRACE SAN RAFAEL. CALIFORNIA" FILED IN BOOK 4 OF MAPS AT PAGE 21. MARIN COUNTY RECORDS.

SAN RAFAEL MARIN COUNTY RECORD CALIFORNIA

SCALE 1"=20' OCTOBER 1990

SURVEY H-763

SURVEYOR'S STATEMENT

THIS MAP CORRECTLY REPRESENTS A SURVEY MADE BY ME OR UNDER MY DIRECTION IN CONFORMANCE WITH THE REQUIREMENTS OF THE "LAND SURVEYOR'S ACT" AT THE REQUEST OF DAVID SPIELBERG IN AUGUST 1990

LICENSED LAND SURVEYOR DAVID P. HARP No. 5290 STATE OF CALIFORNIA

David P. Harp

DAVID.P. HARP L.S.5290 Exp. 12-31-91

COUNTY SURVEYOR'S STATEMENT

THIS MAP HAS BEEN EXAMINED IN ACCORDANCE WITH SECTION 8766 OF THE "LAND SURVEYOR'S ACT" THIS DAY 14th NOVEMBER 1990.

MEHDI MAHJID-SADJADI
COUNTY SURVEYOR

BY DEPUTY

REGISTERED PROFESSIONAL ENGINEER ROBERT BARRETT HECHTMAN C 30212 Exp. 3-31-92 CIVIL STATE OF CALIFORNIA

RECORDER'S STATEMENT

FILED THIS 16th DAY OF Nov 1990 AT 2:00 P.M. IN BOOK 28 OF SURVEYS AT PAGE 29 AT THE REQUEST OF THE MARIN COUNTY DEPARTMENT OF PUBLIC WORKS.

SERIAL NO. 90-66492 FEE $6.00

COUNTY RECORDER

BY DEPUTY

AP#11-033-02
AP#11-033-03

DAVID HARP - LAND SURVEYOR
275 MAGNOLIA AVENUE. LARKSPUR. CALIFORNIA. 94939.

Can 6954