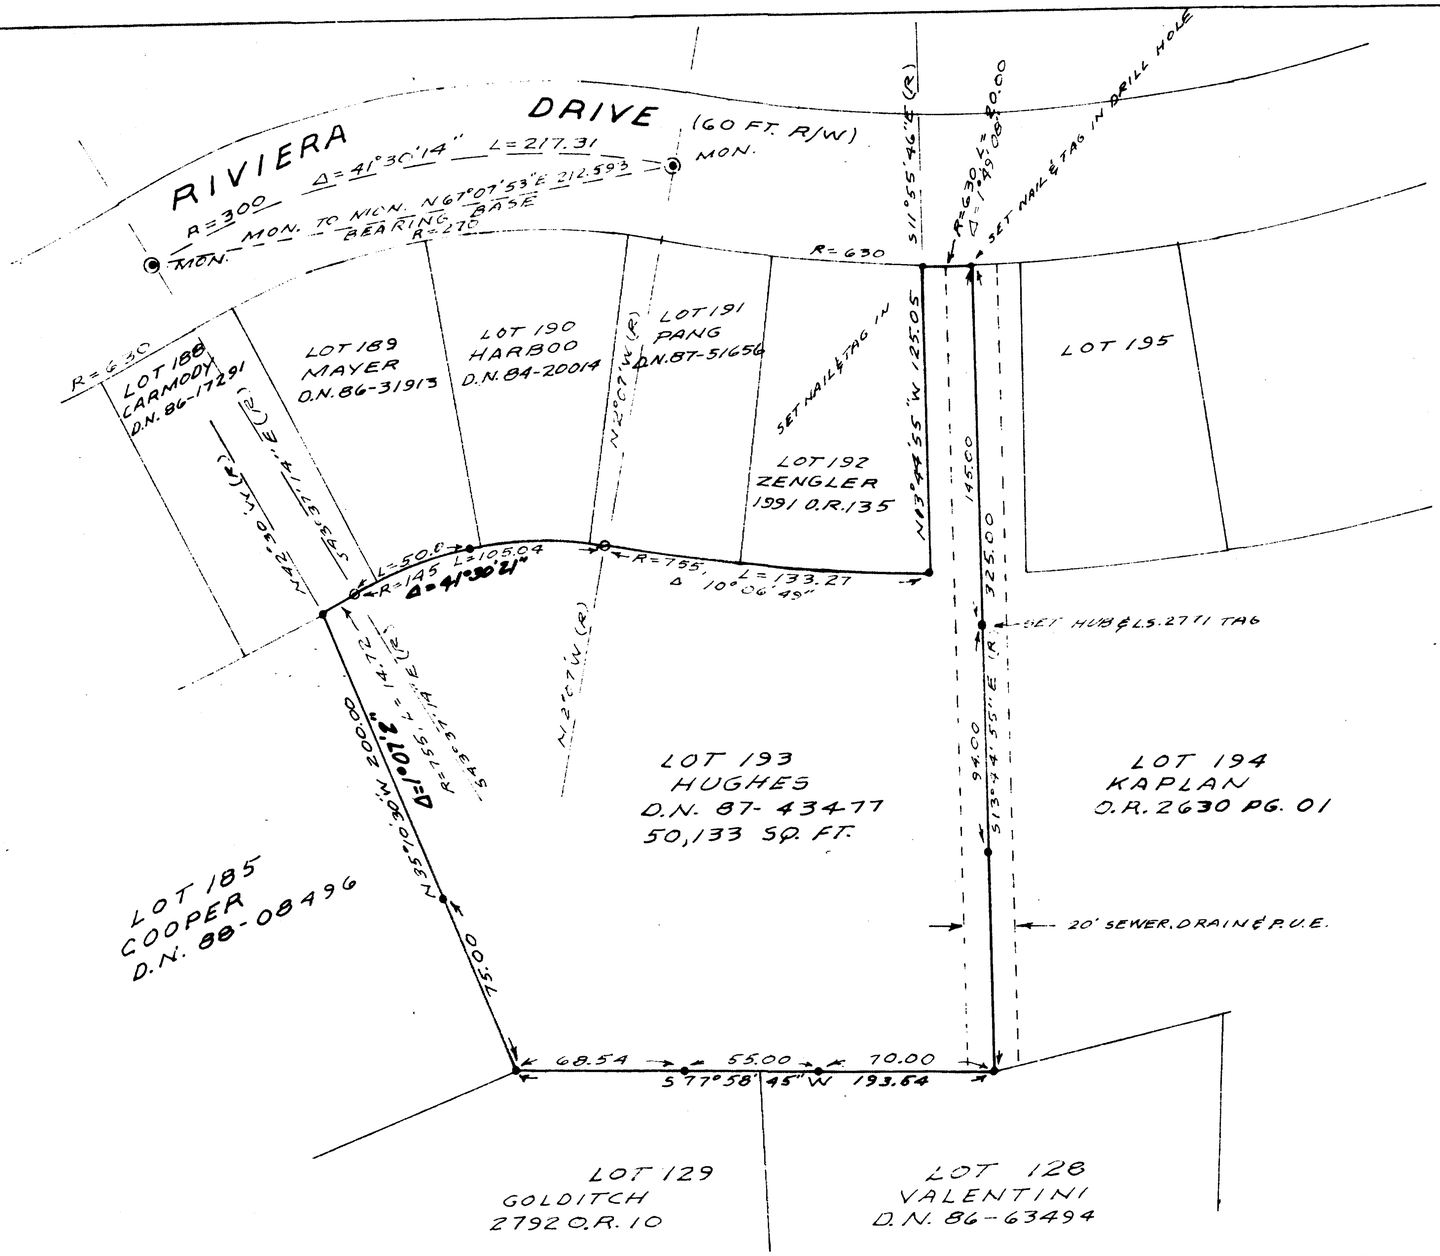

RECORDERS CERTIFICATE

FILED THIS 20th DAY OF Nov., 1992 AT 11:29 A.M. IN BOOK 28 OF SURVEYS AT PAGE 51, SERIAL NO. 92-64470 FEE, $6.00 AT THE REQUEST OF THE DEPT. OF PUBLIC WORKS.

COUNTY RECORDER

DEPUTY RECORDER

LEGEND.

- ● SET 1/2" RE BAR WITH PLASTIC CAP STAMPED L.S. 2771
- ○ FOUND 3/4" I.P. WITH A.E. 8424 TAG

LICENSED LAND SURVEYOR PAUL B. NEESE No. 2771 STATE OF CALIFORNIA

SURVEYOR'S STATEMENT

THIS MAP CORRECTLY REPRESENTS A SURVEY MADE BY ME OR UNDER MY DIRECTION IN CONFORMANCE WITH THE REQUIREMENTS OF THE LAND SURVEYOR'S ACT AT THE REQUEST OF DONALD HUGHES IN SEPTEMBER, 1990.

SIGNED: Paul B. Neese
PAUL B. NEESE, L.S. 2771

COUNTY SURVEYOR'S STATEMENT

THIS MAP HAS BEEN EXAMINED IN ACCORDANCE WITH SECTION 8766 OF THE LAND SURVEYOR'S ACT THIS 26th DAY OF NOVEMBER 1990

COUNTY SURVEYOR

BY DEPUTY

REGISTERED PROFESSIONAL ENGINEER ROBERT BARRELL BELLINGHAM C 38212 Exp. 3-31-92 CIVIL STATE OF CALIFORNIA

RECORD OF SURVEY
LANDS OF HUGHES
BOUNDARY SURVEY OF LOT 193, MAP OF MARIN BAY UNIT ONE, 10 MAPS 78, SAN RAFAEL, MARIN COUNTY, CALIFORNIA.

SCALE 1"=40' SEPT 1990

PAUL B. NEESE L.S. 2771

ALL DISTANCES ARE IN FEET & DECIMALS THEREOF.

A.P. 184-172-34

SHEET 1 OF 1

Conv 69 ST