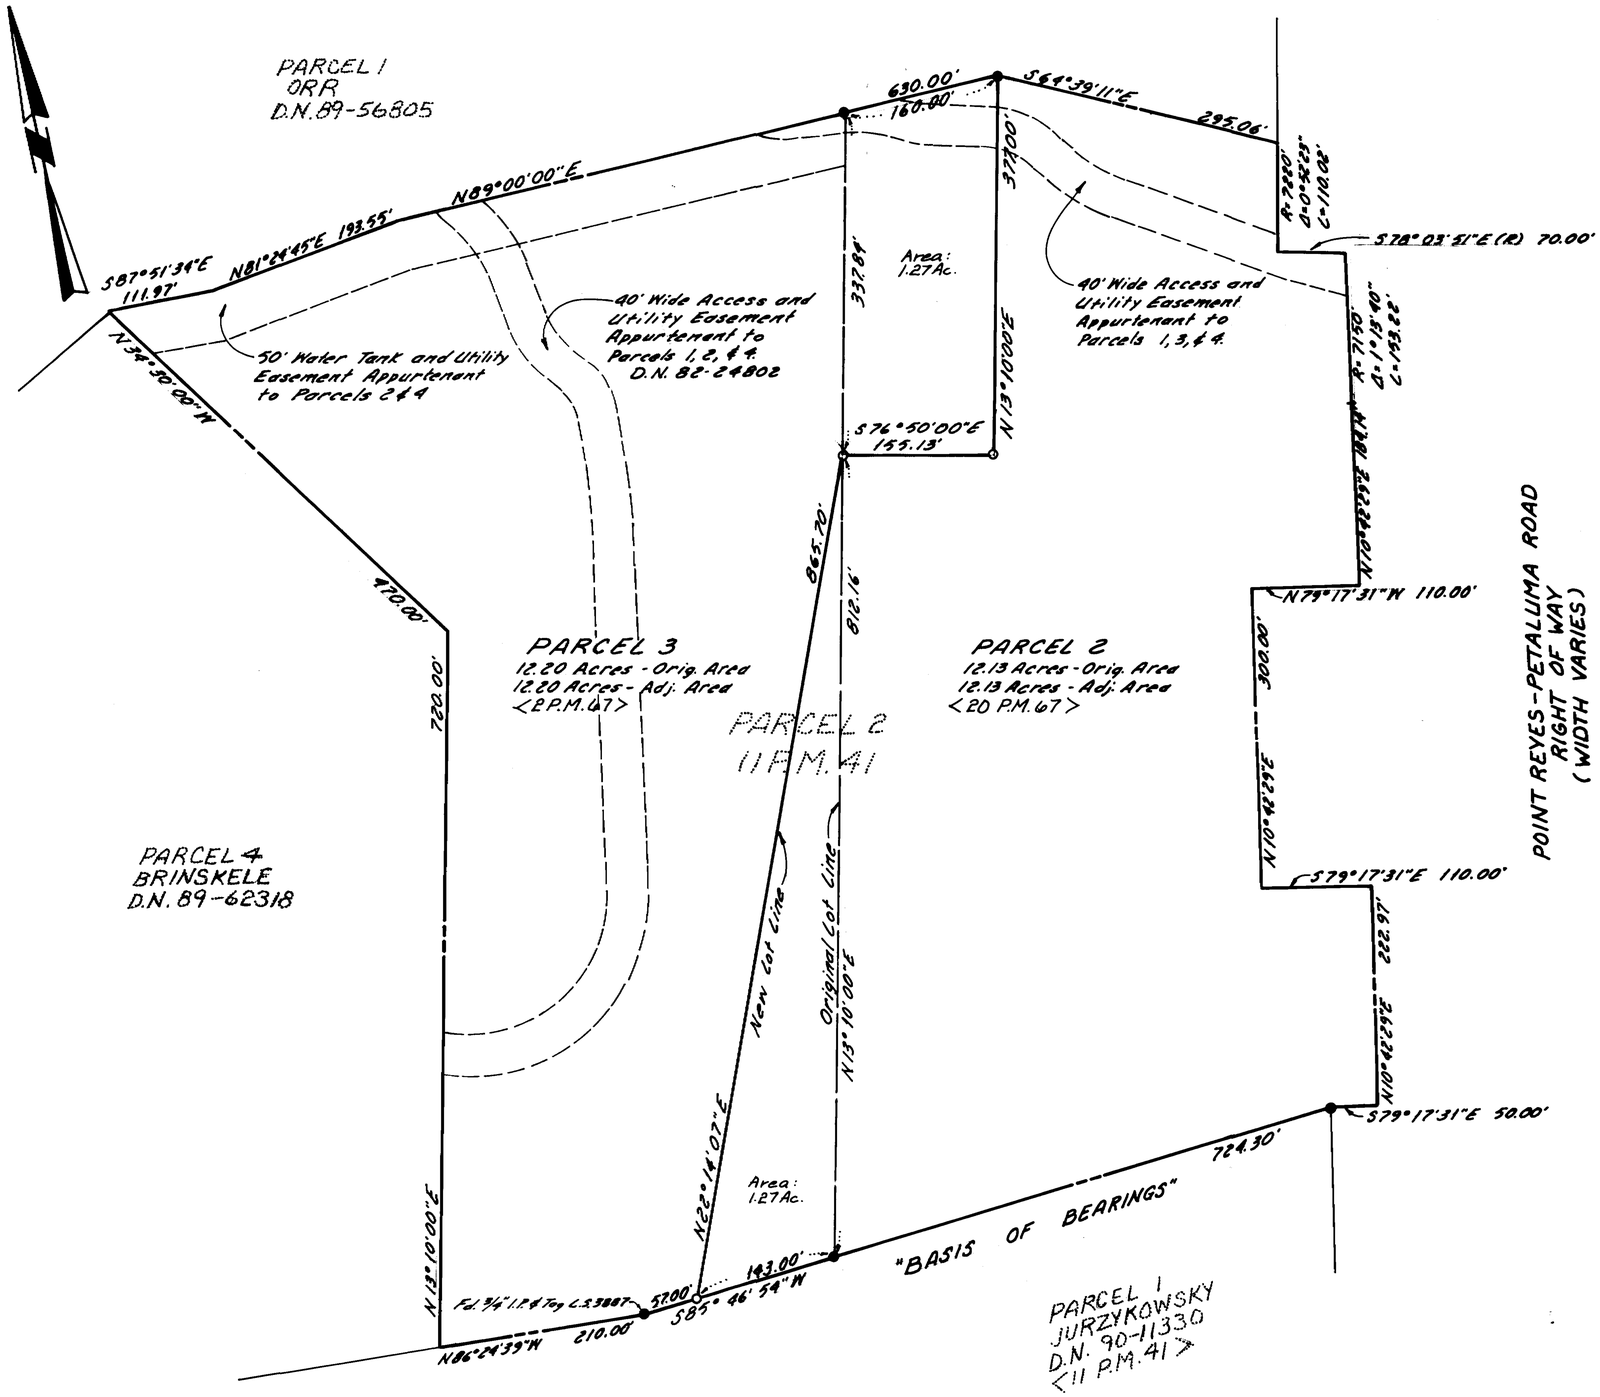

COUNTY SURVEYOR'S STATEMENT

THIS MAP HAS BEEN EXAMINED IN ACCORDANCE WITH SECTION 8766 OF THE LAND SURVEYOR'S ACT.

THIS 7th DAY OF DECEMBER 1990

MEHDI MAHID - SADIADI
COUNTY SURVEYOR

BY: [signature]
DEPUTY

REGISTERED PROFESSIONAL ENGINEER ROBERT DARRELL BEVIGNANI C 30212 Exp. 3-31-92 CIVIL STATE OF CALIFORNIA

RECORDER'S STATEMENT

FILED THIS 11th DAY OF DECEMBER 1990 AT 12:01 P. IN BOOK 28 OF SURVEYS AT PAGE 35, AT THE REQUEST OF I.L. SCHWARTZ ASSOC., INC. AND DEPT. OF PUBLIC WORKS.
SERIAL NO. 90-70574 FEE: $6.00

James F. Del Bon
COUNTY RECORDER

BY: C. Lewis
DEPUTY

SURVEYOR'S STATEMENT

THIS MAP CORRECTLY REPRESENTS A SURVEY MADE BY ME OR UNDER MY DIRECTION IN CONFORMANCE WITH THE REQUIREMENTS OF THE LAND SURVEYORS ACT AT THE REQUEST OF E. BRINSKELE IN OCTOBER 1990.

[signature]
IRVING LOUIS SCHWARTZ R.C.E. 18221

REGISTERED PROFESSIONAL ENGINEER IRVING LOUIS SCHWARTZ No. 18221 Exp. 6-30-93 CIVIL STATE OF CALIFORNIA

RECORD OF SURVEY

LOT LINE ADJUSTMENT
BETWEEN
PARCELS 2 & 3 ⟨20 P.M. 67⟩

LANDS OF EDWARD & REBECCA BRINSKELE
⟨D.N. 89-0013247⟩ & ⟨D.N. 89-0022407⟩

MARIN COUNTY CALIFORNIA

I.L. SCHWARTZ ASSOCIATES, INC.
NOVATO CALIFORNIA
SCALE: 1" = 100' OCTOBER 1990

LEGEND
● Found 3/4" I.P. & Tag R.C.E. 18221
○ Set 3/4" I.P. & Tag R.C.E. 18221

AP NO. 121-030-32 & 33 JOB NO. 5912 1 OF 1

Can 6964