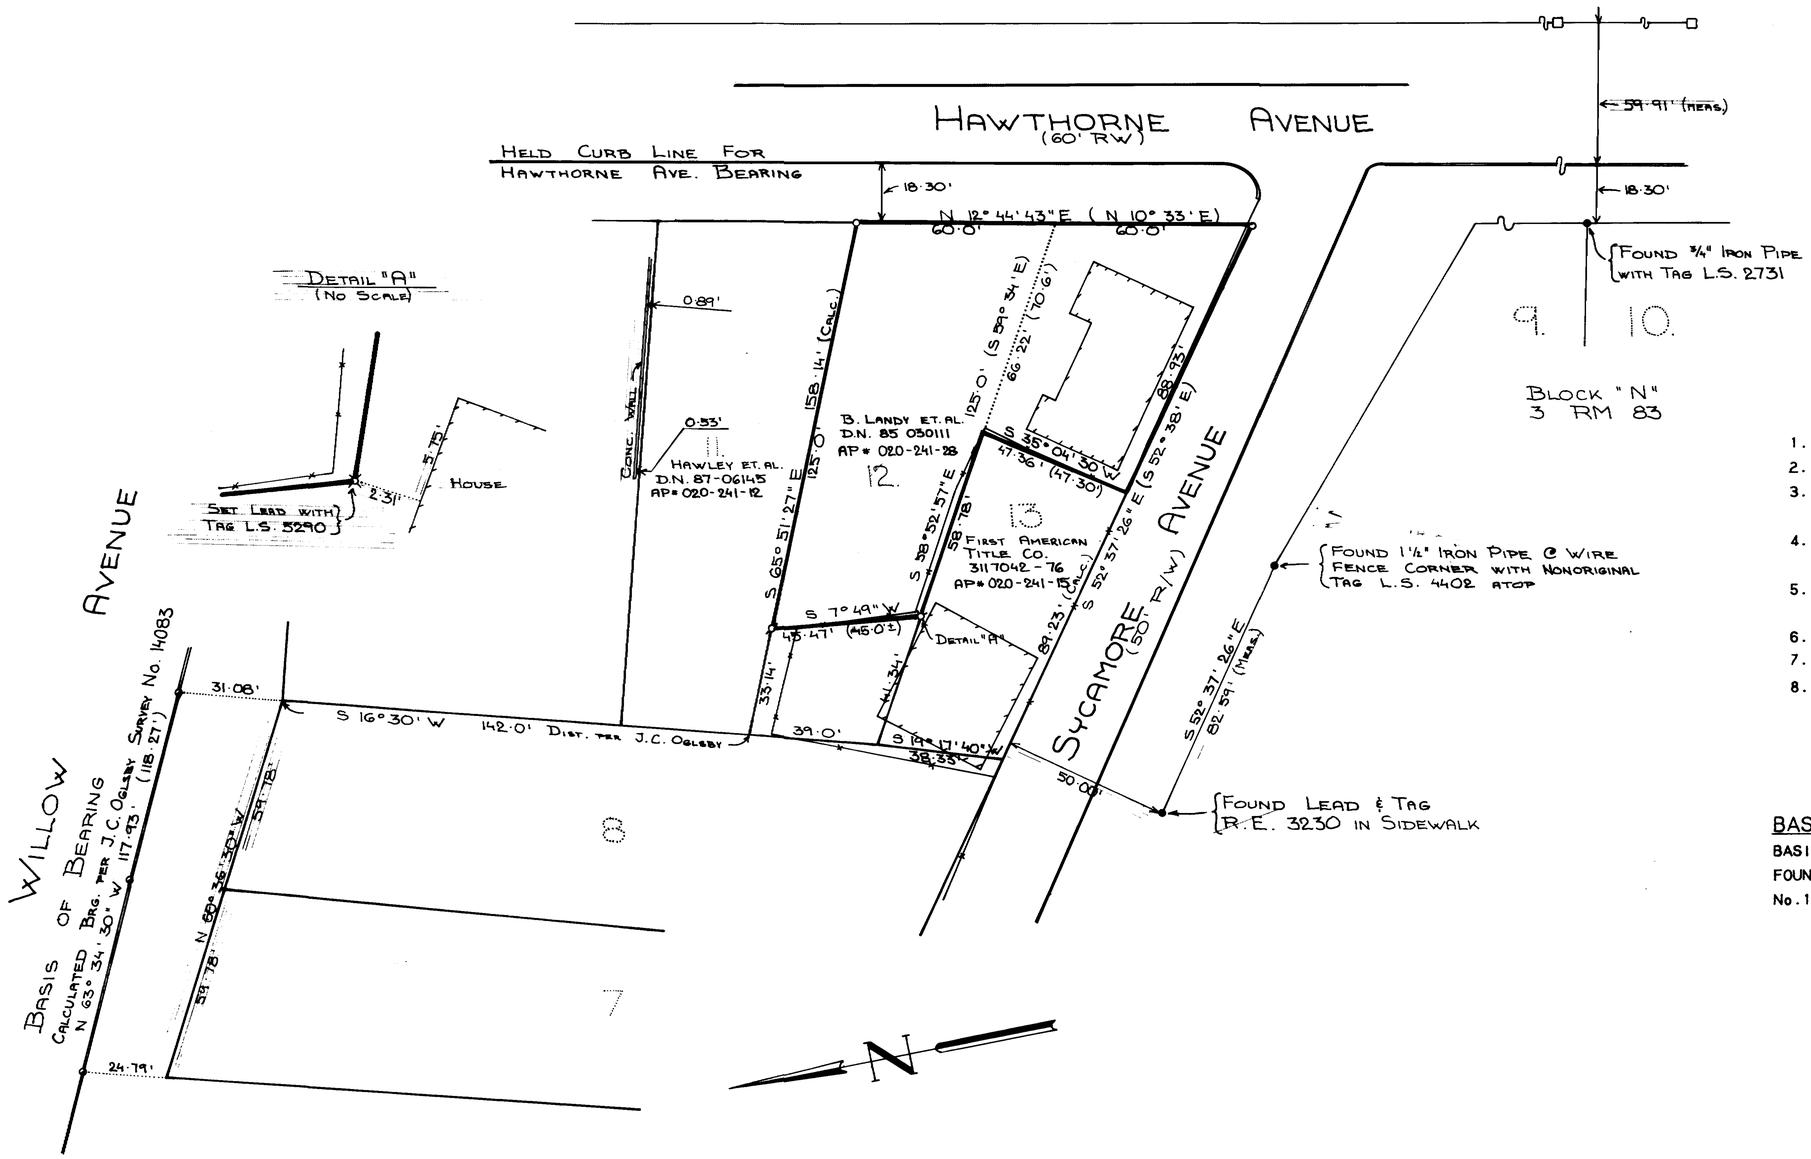

NOTES

1. ● FOUND IRON PIPE AS NOTED
2. ◉ FOUND NAIL AND TAG R.E.3230
3. ○ SET 3/4" IRON PIPE WITH PLASTIC PLUG EMBOSSED L.S.5290.
4. ø SET NAIL WITH TAG L.S.5290 IN 30" BAY.
5. ¤ SET LEAD WITH TAG L.S.5290 IN CONCRETE WALK.
6. —— FENCE
7. ═══ CURB
8. □ FOUND HUB WITH TAG L.S.2738

BASIS OF BEARING

BASIS OF BEARING IS N 63 34 30 W BETWEEN FOUND LEAD WITH TAG R.E. 3230 PER SURVEY No.14083 BY J.C. OGLSBY IN 1954.

RECORD OF SURVEY

LANDS OF BARBARA LANDY ET. AL.
AS SHOWN UPON DN.85-030111

BEING. A PORTION OF LOTS 12 AND 13 OF "AMENDED MAP OF THE TOWN OF LARKSPUR". BLOCK "L" FILED IN VOLUME 3 OF MAPS AT PAGE 83 MARIN COUNTY RECORDS.

LARKSPUR CALIFORNIA
SCALE 1"=30' OCTOBER 1990
SURVEY H-807

DAVID HARP - LAND SURVEYOR
275 MAGNOLIA AVENUE. LARKSPUR. CALIFORNIA.94939

SHEET 1 OF 1

SURVEYOR'S STATEMENT

THIS MAP CORRECTLY REPRESENTS A SURVEY MADE BY ME OR UNDER MY DIRECTION IN CONFORMANCE WITH THE REQUIREMENTS OF THE "LAND SURVEYOR'S ACT" AT THE REQUEST OF BARBARA LANDY IN AUGUST 1990

David Harp
DAVID.P. HARP L.S.5290 EXP. 12/31/91

LICENSED LAND SURVEYOR DAVID P. HARP No. 5290 STATE OF CALIFORNIA

COUNTY SURVEYOR'S STATEMENT

THIS MAP HAS BEEN EXAMINED IN ACCORDANCE WITH SECTION 8766 OF THE "LAND SURVEYOR'S ACT" THIS 9th DAY OF JAN 1991.

MEHDI MAJID SADJADI
COUNTY SURVEYOR

BY DEPUTY

REGISTERED PROFESSIONAL ENGINEER RICHARD A. CARLSEN C23,767 exp 12/31/92 CIVIL STATE OF CALIFORNIA

RECORDER'S STATEMENT

FILED THIS 10th DAY OF JAN 1991 AT 8:00 A.M. IN BOOK 27 OF SURVEYS AT PAGE 55 AT THE REQUEST OF THE MARIN COUNTY DEPARTMENT OF PUBLIC WORKS. SERIAL NO. 91-02122 FEE $6.00

James J. Del Bon
COUNTY RECORDER

Betty Ann Galli
BY DEPUTY

AP# 20-241-28

Can#6988