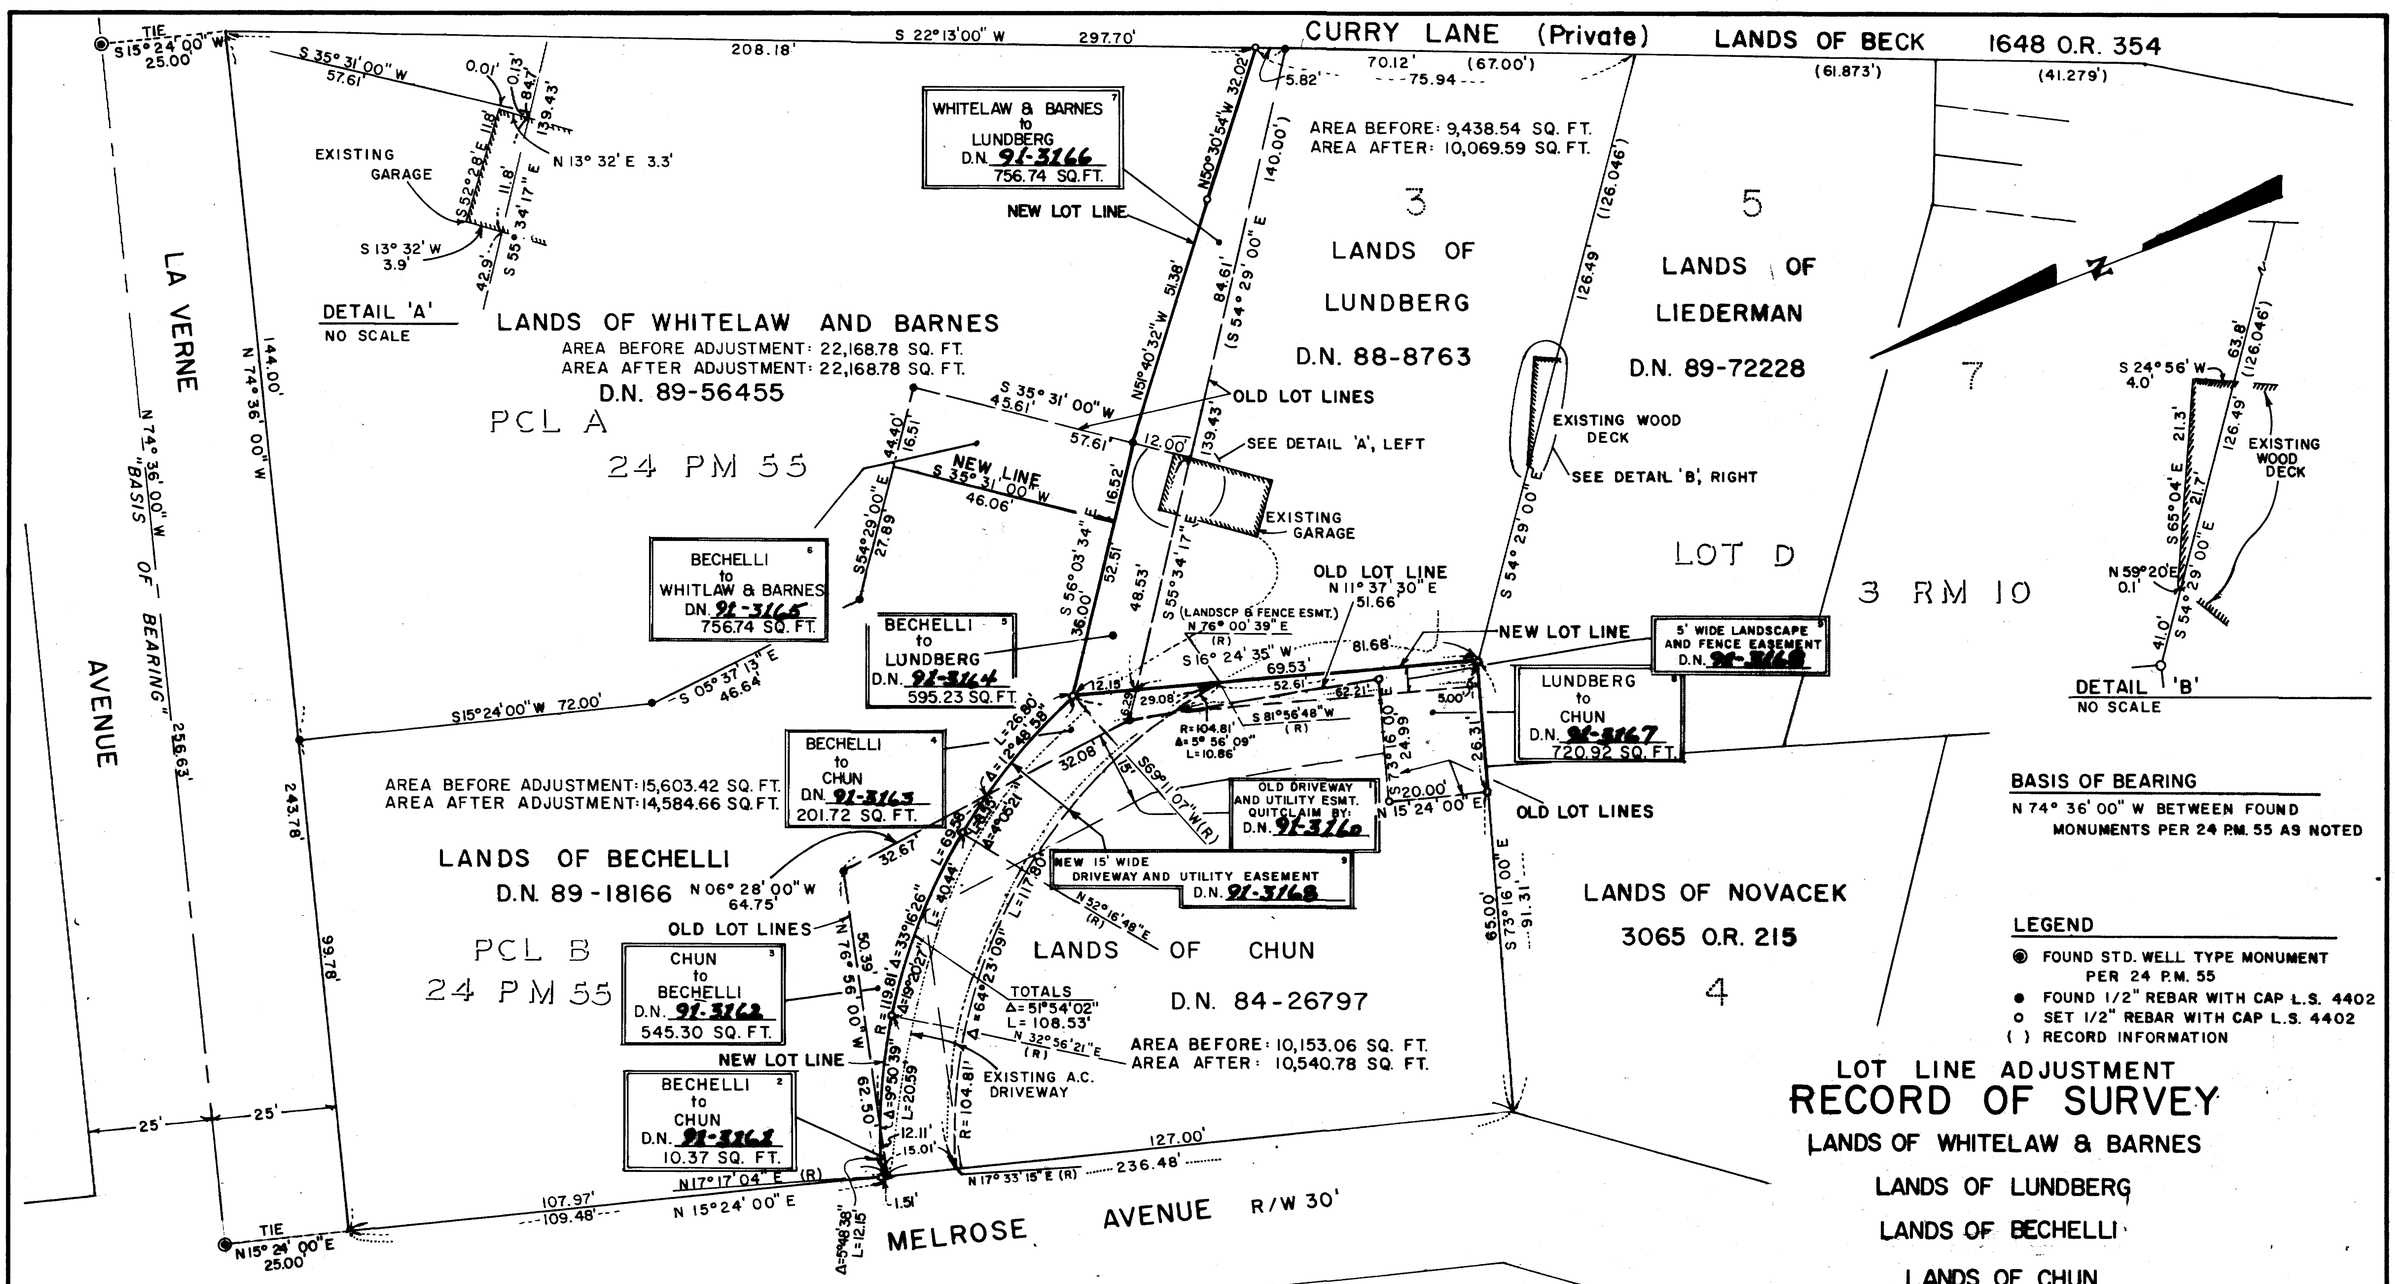

LOT LINE ADJUSTMENT

RECORD OF SURVEY

LANDS OF WHITELAW & BARNES

LANDS OF LUNDBERG

LANDS OF BECHELLI

LANDS OF CHUN

BEING A PORTION OF LOT "D", "PLAT OF THE WORLEY TRACT, BEING A SUBDIVISION OF LOT NO. 19, AND A PORTION OF LOT 20, TAMALPAIS LAND AND WATER CO. MAP NO. 7" 3 R.M. 10 MARIN COUNTY, CALIFORNIA

SURVEYOR'S STATEMENT

THIS MAP CORRECTLY REPRESENTS A SURVEY MADE BY ME OR UNDER MY DIRECTION IN CONFORMANCE WITH THE REQUIREMENTS OF THE LAND SURVEYOR'S ACT AT THE REQUEST OF MAURICE LUNDBERG IN APRIL, 1989

WILLIAM S. ANRIG L.S. 4402

LICENSED LAND SURVEYOR WILLIAM S. ANRIG EXP 9-30-93 No. 4402 STATE OF CALIFORNIA

COUNTY SURVEYOR'S STATEMENT

THIS MAP HAS BEEN EXAMINED IN ACCORDANCE WITH SECTION 8766 OF THE LAND SURVEYORS ACT THIS 14th DAY OF JANUARY 1993

COUNTY SURVEYOR

BY DEPUTY

REGISTERED PROFESSIONAL ENGINEER ROBERT DARRELL BEAUMONT C-30212 Exp. 3-31-92 CIVIL STATE OF CALIFORNIA

RECORDER'S STATEMENT

FILED THIS 15th DAY OF January, 1993 AT 12:00 P.M. IN BOOK 23 OF SURVEYS AT PAGE 60 AT THE REQUEST OF THE COUNTY OF MARIN D.P.W. SERIAL NO. 93-3169 FEE $6.00

COUNTY RECORDER

BY DEPUTY

ANRIG — DOYLE
LICENSED LAND SURVEYORS
165 HELENS LANE, MILL VALLEY, CA.

A.P. No. 48-031-32,37,40,41 SCALE 1" = 20' SHEET 1 OF 1 JOB No. 89-2034

Jan 6993