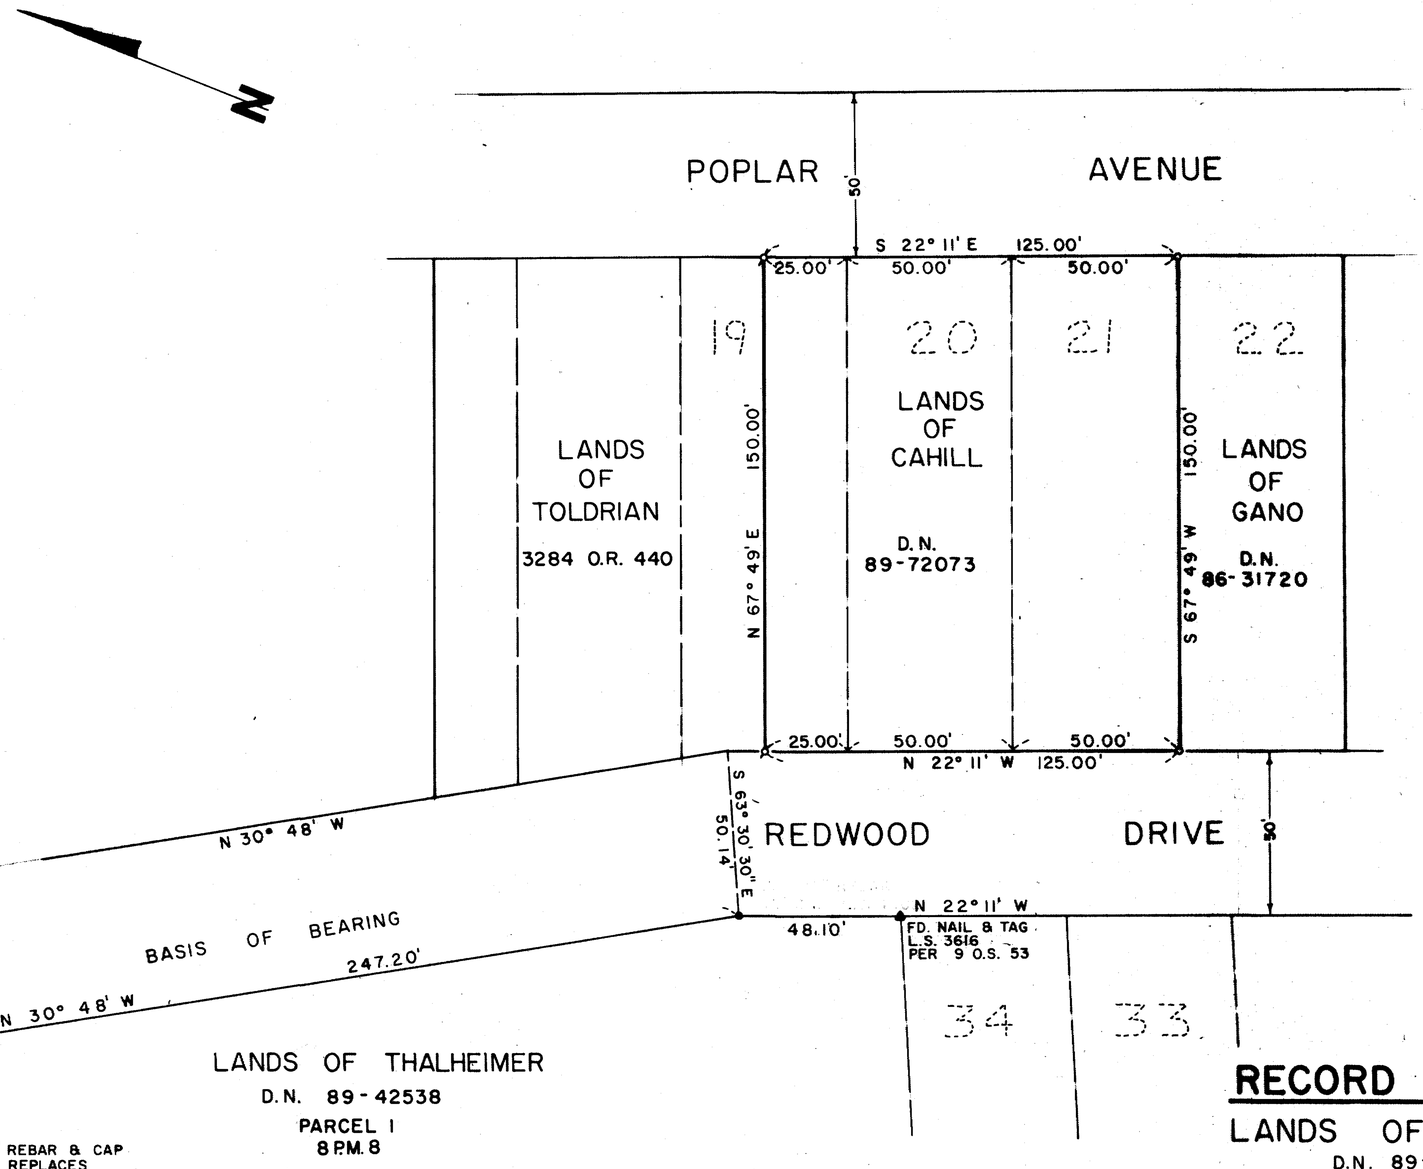

NOTES

- ● FD. 1/2" REBAR L.S. 4402 REPLACING NAIL & TAG R.C.E. 12247 IN FENCE
- o SET 1/2" REBAR AND CAP L.S. 4694
- ⌀ SET TAG ON FENCE L.S. 4694

RECORD OF SURVEY

LANDS OF CAHILL

D.N. 89-72073

BEING LOTS 20, 21, AND A PORTION OF 19, "AMENDED MAP OF THE BOSQUI TRACT ROSS VALLEY"

2 R.M 18

MARIN COUNTY, CALIFORNIA

SURVEYOR'S STATEMENT

THIS MAP CORRECTLY REPRESENTS A SURVEY MADE BY ME OR UNDER MY DIRECTION IN CONFORMANCE WITH THE REQUIREMENTS OF THE LAND SURVEYOR'S ACT AT THE REQUEST OF DICK CAHILL IN DECEMBER 1990

Lawrence P. Doyle
LAWRENCE P. DOYLE
L.S. 4694
EXP. 9/30/91

LICENSED LAND SURVEYOR LAWRENCE P. DOYLE No. 4694 STATE OF CALIFORNIA

COUNTY SURVEYOR'S STATEMENT

THIS MAP HAS BEEN EXAMINED IN ACCORDANCE WITH SECTION 8766 OF THE LAND SURVEYORS ACT THIS 14th DAY OF JANUARY 1991

COUNTY SURVEYOR

BY DEPUTY

REGISTERED PROFESSIONAL ENGINEER ROBERT J. DARRELL REAVIS C 30212 Exp. 3-31-92 CIVIL STATE OF CALIFORNIA

RECORDER'S STATEMENT

FILED THIS 15th DAY OF JANUARY, 1991
AT 2:20 P.M. IN BOOK 28 OF SURVEYS
AT PAGE 12 AT THE REQUEST OF
THE COUNTY OF MARIN D.P.W.
SERIAL NO. 91-3177 FEE $6.00

COUNTY RECORDER

BY DEPUTY

ANRIG — DOYLE
LICENSED LAND SURVEYORS
165 HELENS LANE, MILL VALLEY, CA.

A.P. 073-312-03 SCALE 1"= 30' SHEET 1 OF 1 JOB NO. 90-2305

egn 6995