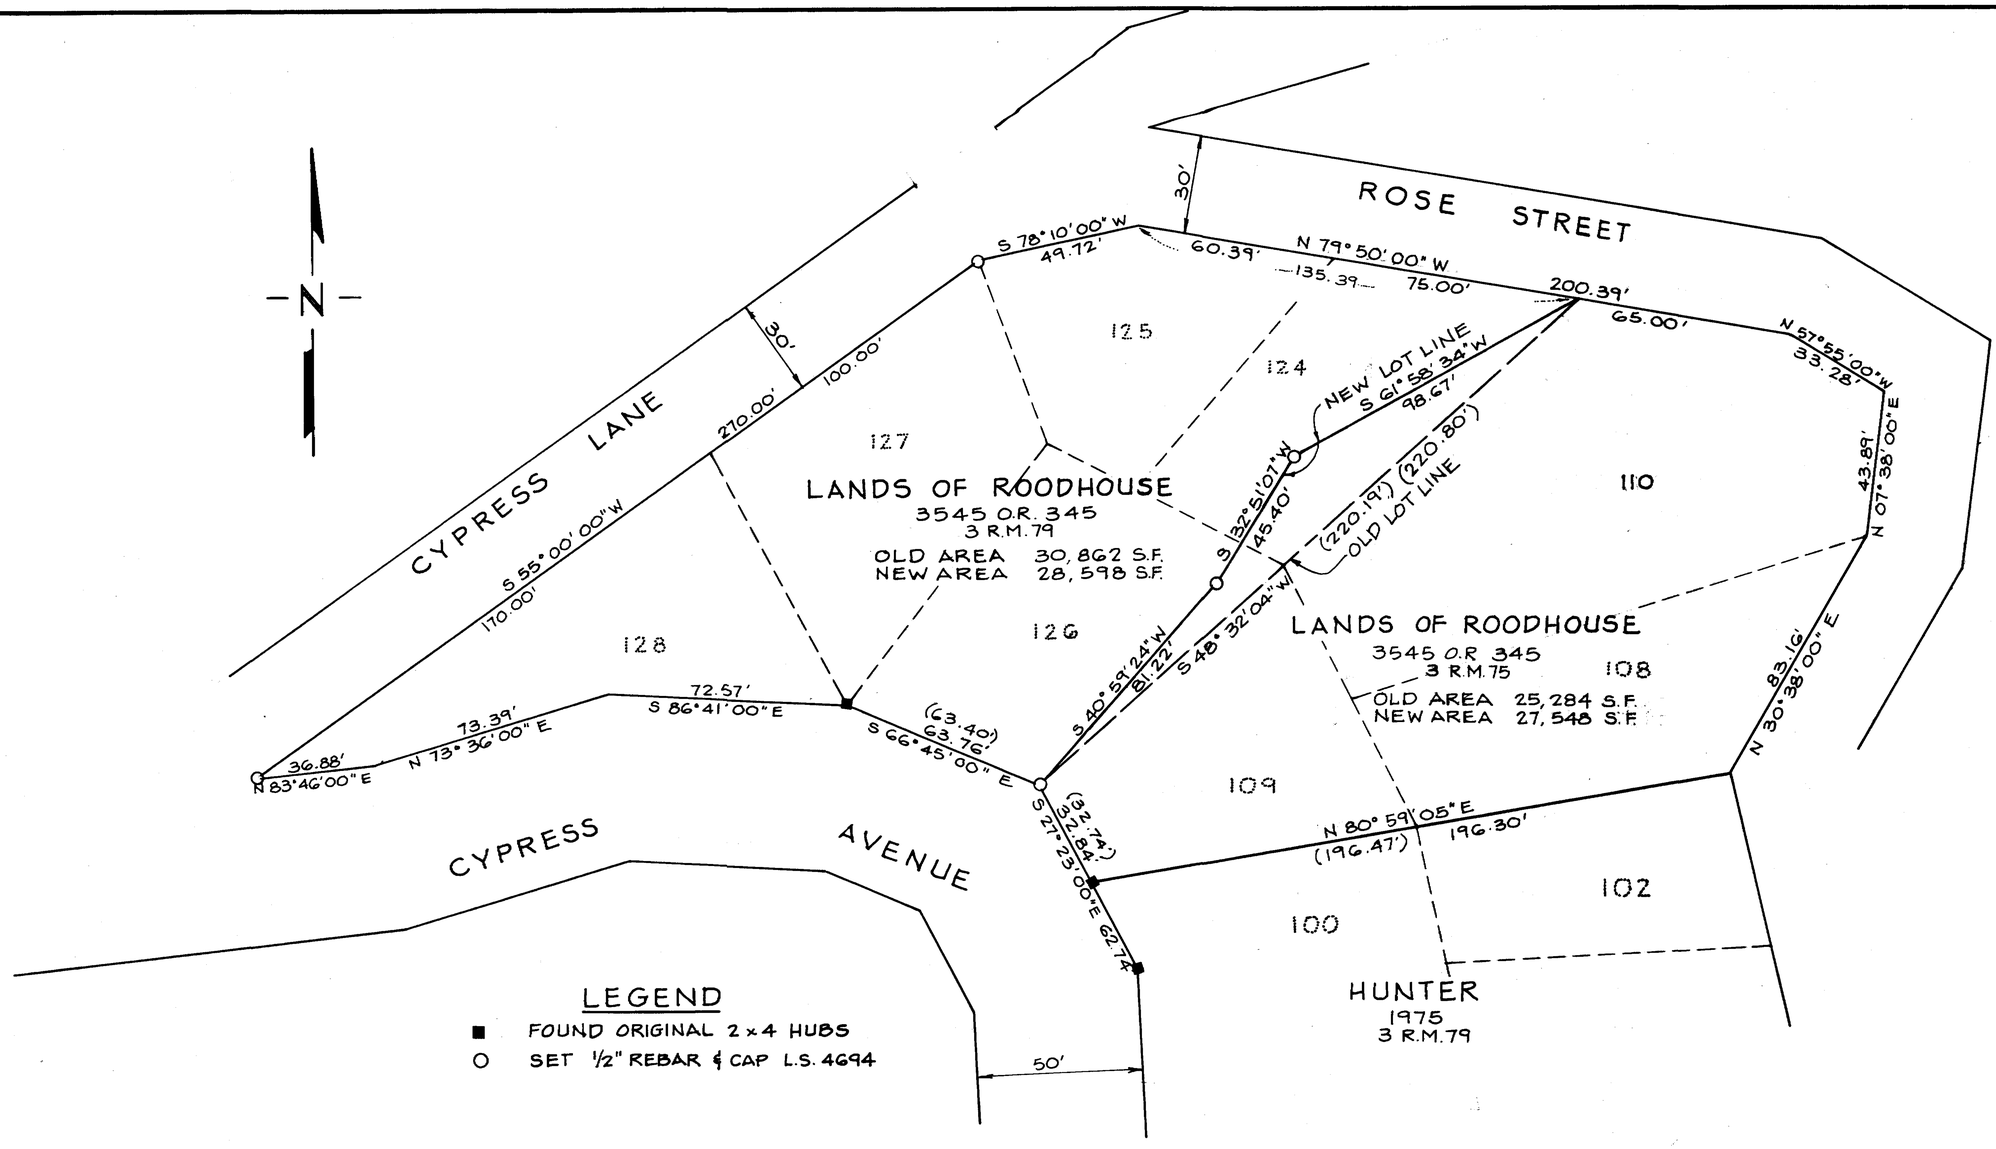

LOT LINE ADJUSTMENT
RECORD OF SURVEY
LANDS OF ROODHOUSE
3545 R.M. 345

BEING LOTS 124, 125, 126, 127, 128, 108, 109 & 110
MAP OF MILL VALLEY HEIGHTS
3 R.M. 79

MILL VALLEY MARIN COUNTY CALIFORNIA

SURVEYOR'S STATEMENT

THIS MAP CORRECTLY REPRESENTS A SURVEY MADE BY ME OR UNDER MY DIRECTION IN CONFORMANCE WITH THE REQUIREMENTS OF THE LAND SURVEYOR'S ACT AT THE REQUEST OF MR. ROODHOUSE IN DECEMBER 1990

Lawrence P. Doyle
LAWRENCE P. DOYLE
L.S. 4694
EXP. 9/30/91

LICENSED LAND SURVEYOR LAWRENCE P. DOYLE No. 4694 STATE OF CALIFORNIA

COUNTY SURVEYOR'S STATEMENT

THIS MAP HAS BEEN EXAMINED IN ACCORDANCE WITH SECTION 8766 OF THE LAND SURVEYORS ACT THIS 14th DAY OF JANUARY 1991

HEIDI LUKENS - CADIADI
COUNTY SURVEYOR

H.P. Beaumont
BY DEPUTY

REGISTERED PROFESSIONAL ENGINEER ROBERT DARRELL BEAUMONT C 30212 Exp. 3-31-92 CIVIL STATE OF CALIFORNIA

RECORDER'S STATEMENT

FILED THIS 16th DAY OF January, 1991
AT 12:26 P.M. IN BOOK 28 OF SURVEYS
AT PAGE 68 AT THE REQUEST OF
THE COUNTY OF MARIN D.P.W.
SERIAL NO. [redacted] FEE $6.00

James J. Bell
COUNTY RECORDER

BY DEPUTY

ANRIG — DOYLE
LICENSED LAND SURVEYORS
165 HELENS LANE, MILL VALLEY, CA.

A.P. 27-237-01 & 02 SCALE: 1"=30' JOB NO. 90-2206

Lan 7001