MERIDIAN OF THIS SURVEY IS BASED ON FOUND POINTS SET IN SUMMIT DRIVE FOR THE NIEDERREUTHER SURVEY AS SHOWN IN 27 O.S. 43.
DIMENSIONS ARE IN FEET AND DECIMALS.

CALIFORNIA LAND SURVEYORS ASSOCIATION 1986 MARIN CHAPTER

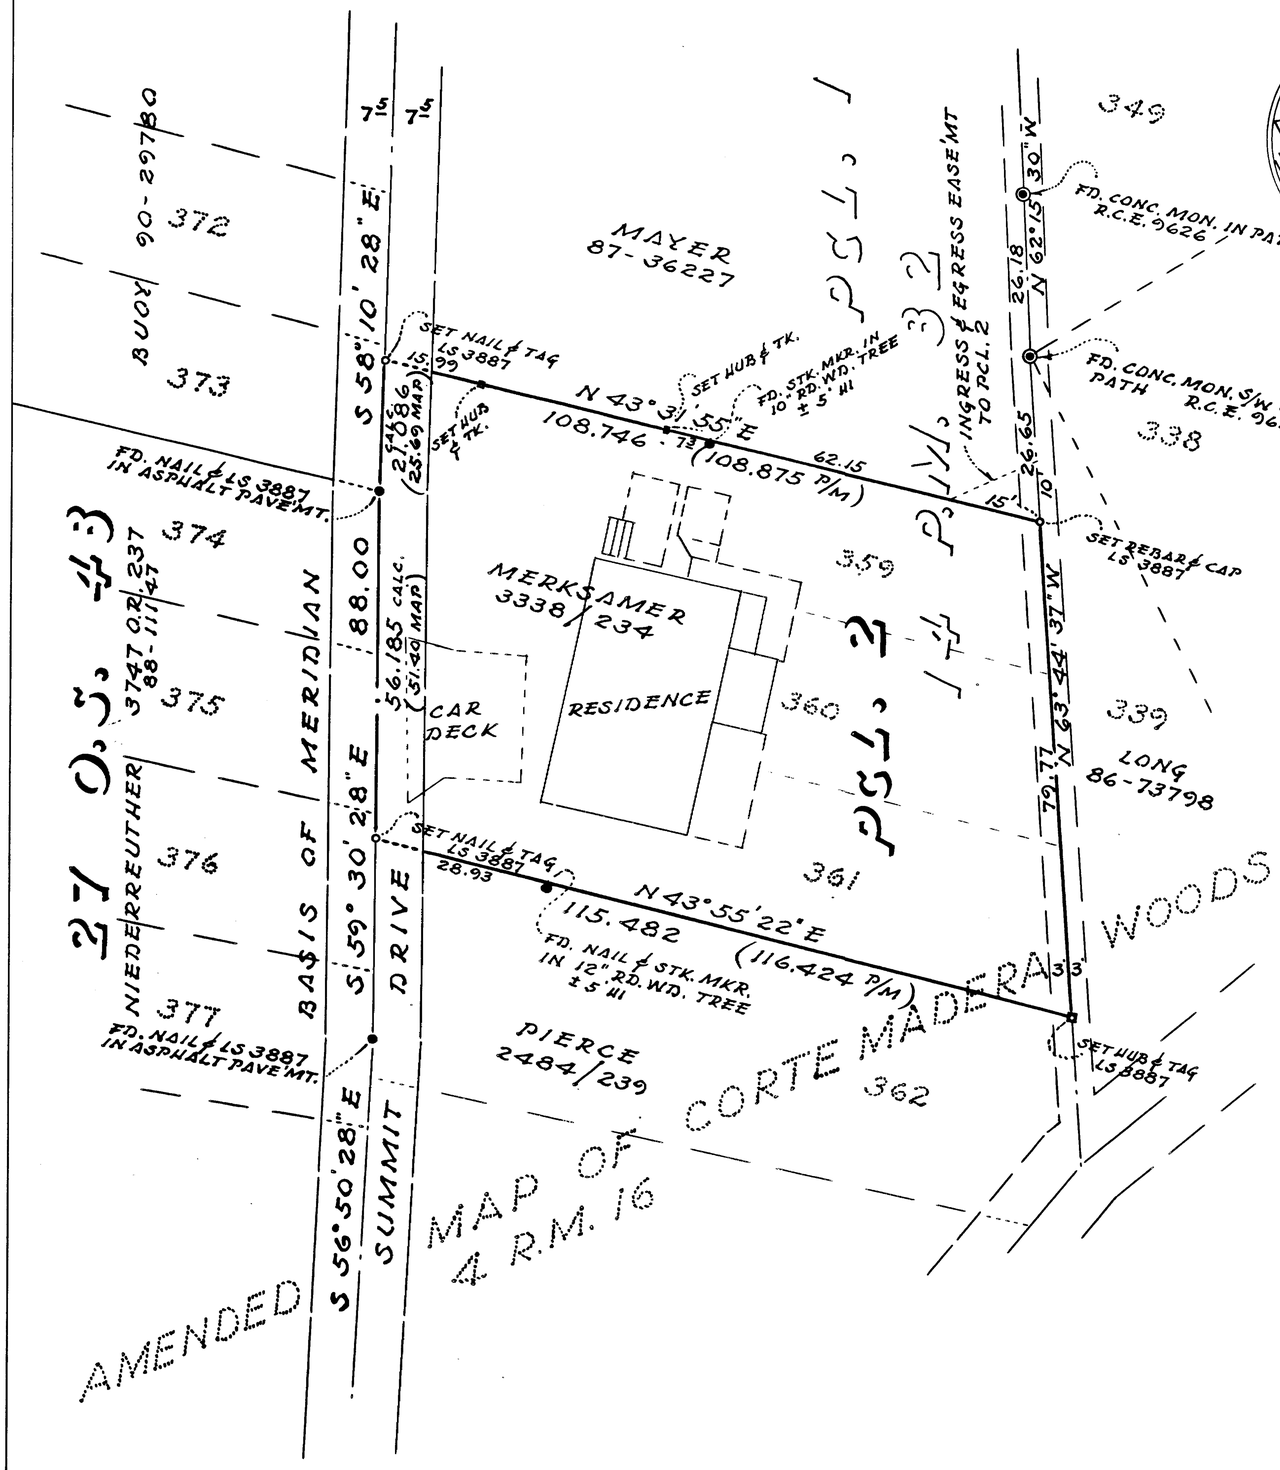

SURVEYOR'S STATEMENT

THIS MAP CORRECTLY REPRESENTS A SURVEY MADE BY ME OR UNDER MY DIRECTION IN CONFORMANCE WITH THE REQUIREMENTS OF THE LAND SURVEYOR'S ACT AT THE REQUEST OF MARTIN MERKSAMER IN FEBRUARY 1991.

SIGNED: JEROME EDWARD BRUNNER No. 3887 STATE OF CALIFORNIA — L.S. 3887 LIC. EXP. 6/5/92

COUNTY SURVEYOR'S STATEMENT

THIS MAP HAS BEEN EXAMINED IN ACCORDANCE WITH SECTION 8766 OF THE LAND SURVEYOR'S ACT THIS 2nd DAY OF APRIL 1991.

MEHDI MAHJID - SADIADI
COUNTY SURVEYOR
DEPUTY

REGISTERED PROFESSIONAL ENGINEER ROBERT DARRELL BUCKNOM C 30212 Exp. 3-31-92 CIVIL STATE OF CALIFORNIA

RECORDER'S STATEMENT

FILED THIS 10th DAY OF April 1991, AT 1:00 P.M. IN BOOK 28 OF Surveys AT PAGE 89 SERIAL No. 91-20615 FEE $6.00 AT THE REQUEST OF D.P.W.

James G. Leal Bom
COUNTY RECORDER
DEPUTY RECORDER

RECORD OF SURVEY

LANDS OF MERKSAMER 3338/234

PCL. 2 14 PARCEL MAPS 32

LOTS 359-361 AMENDED MAP OF CORTE MADERA WOODS 4 R.M. 16

CORTE MADERA MARIN CO. CALIFORNIA.

FEBRUARY 1991

JERRICO ASSOCIATES 77 MARK DRIVE SAN RAFAEL CALIFORNIA 25-131-09 6915 SHEET 1 OF 1