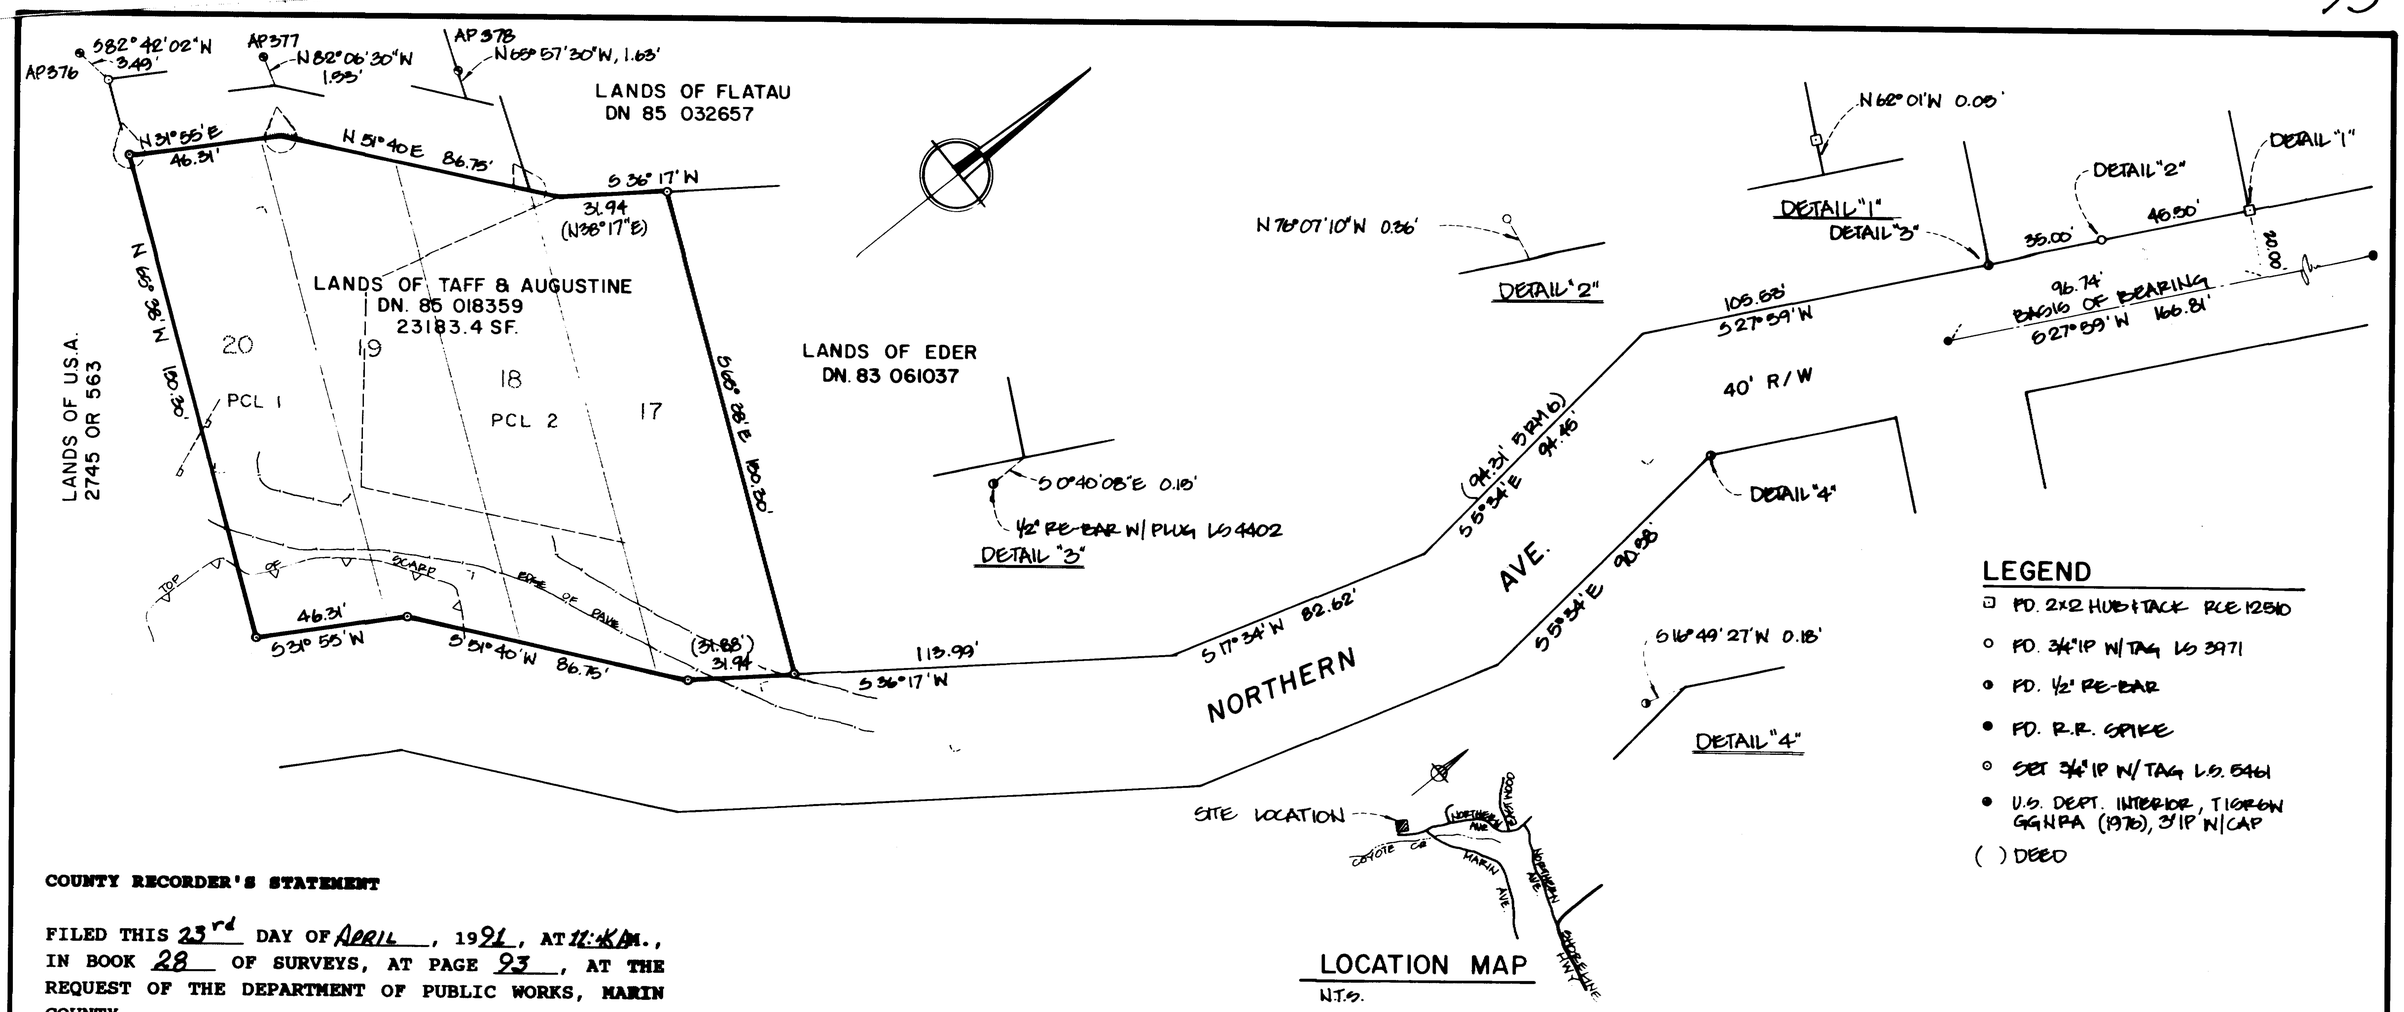

LEGEND

- FD. 2x2 HUB & TACK RCE 12510
- FD. 3/4" IP W/ TAG LS 3971
- FD. 1/2" RE-BAR
- FD. R.R. SPIKE
- SET 3/4" IP W/ TAG L.S. 5461
- U.S. DEPT. INTERIOR, TIGER GGNRA (1976), 3" IP W/ CAP
- ( ) DEED

COUNTY RECORDER'S STATEMENT

FILED THIS 23rd DAY OF APRIL, 1991, AT 11:44 A.M., IN BOOK 28 OF SURVEYS, AT PAGE 93, AT THE REQUEST OF THE DEPARTMENT OF PUBLIC WORKS, MARIN COUNTY.

SERIAL NO. 91-22881 FEE: $6.00

MARIN COUNTY, CALIFORNIA

COUNTY RECORDER

DEPUTY

COUNTY SURVEYOR'S STATEMENT

THIS MAP HAS BEEN EXAMINED IN ACCORDANCE WITH SECTION 8766 OF THE LAND SURVEYOR'S ACT THIS 11th DAY OF APRIL, 1991.

, DEPUTY

MEHDI MADJD-SADJADI, COUNTY SURVEYOR, MARIN COUNTY, CALIFORNIA

REGISTERED PROFESSIONAL ENGINEER MOSLEY DARRELL BECKSTROM C-38212 Exp. 3-31-92 CIVIL STATE OF CALIFORNIA

BASIS OF BEARING

BETWEEN FOUND STREET MONUMENTS, (RAILROAD SPIKES) SHOWN AS S 27°59' W, 166.81'.

SURVEYOR'S STATEMENT

THIS MAP CORRECTLY REPRESENTS A SURVEY MADE BY ME OR UNDER MY DIRECTION IN CONFORMANCE WITH THE REQUIREMENTS OF THE LAND SURVEYOR'S ACT AT THE REQUEST OF MR. TAFF IN JANUARY 1991.

DAVID W. KEANE LICENCE EXPIRES 9/30/92

LICENSED LAND SURVEYOR DAVID WILLIAM KEANE Exp. 9-30-92 No. 5461 STATE OF CALIFORNIA

RECORD OF SURVEY

LANDS OF TAFF & AUGUSTINE

D.N. 85 018359
LOTS 17, 18, 19, AND 20
BLOCK 7
LITTLE CITY FARMS SUB. NO. 3
5 MAPS 6
3 PM 99
MILL VALLEY MARIN COUNTY
CALIFORNIA
JANUARY, 1991
SCALE: 1" = 30'

PREPARED BY
BRACKEN & KEANE
CIVIL ENGINEERS & LAND SURVEYORS
5710 PARADISE DR. STE. 8
CORTE MADERA, CA 94925
(415) 927-8801

AP NO. 49-113-9 & 10

SHEET 1 OF 1

Can 7038