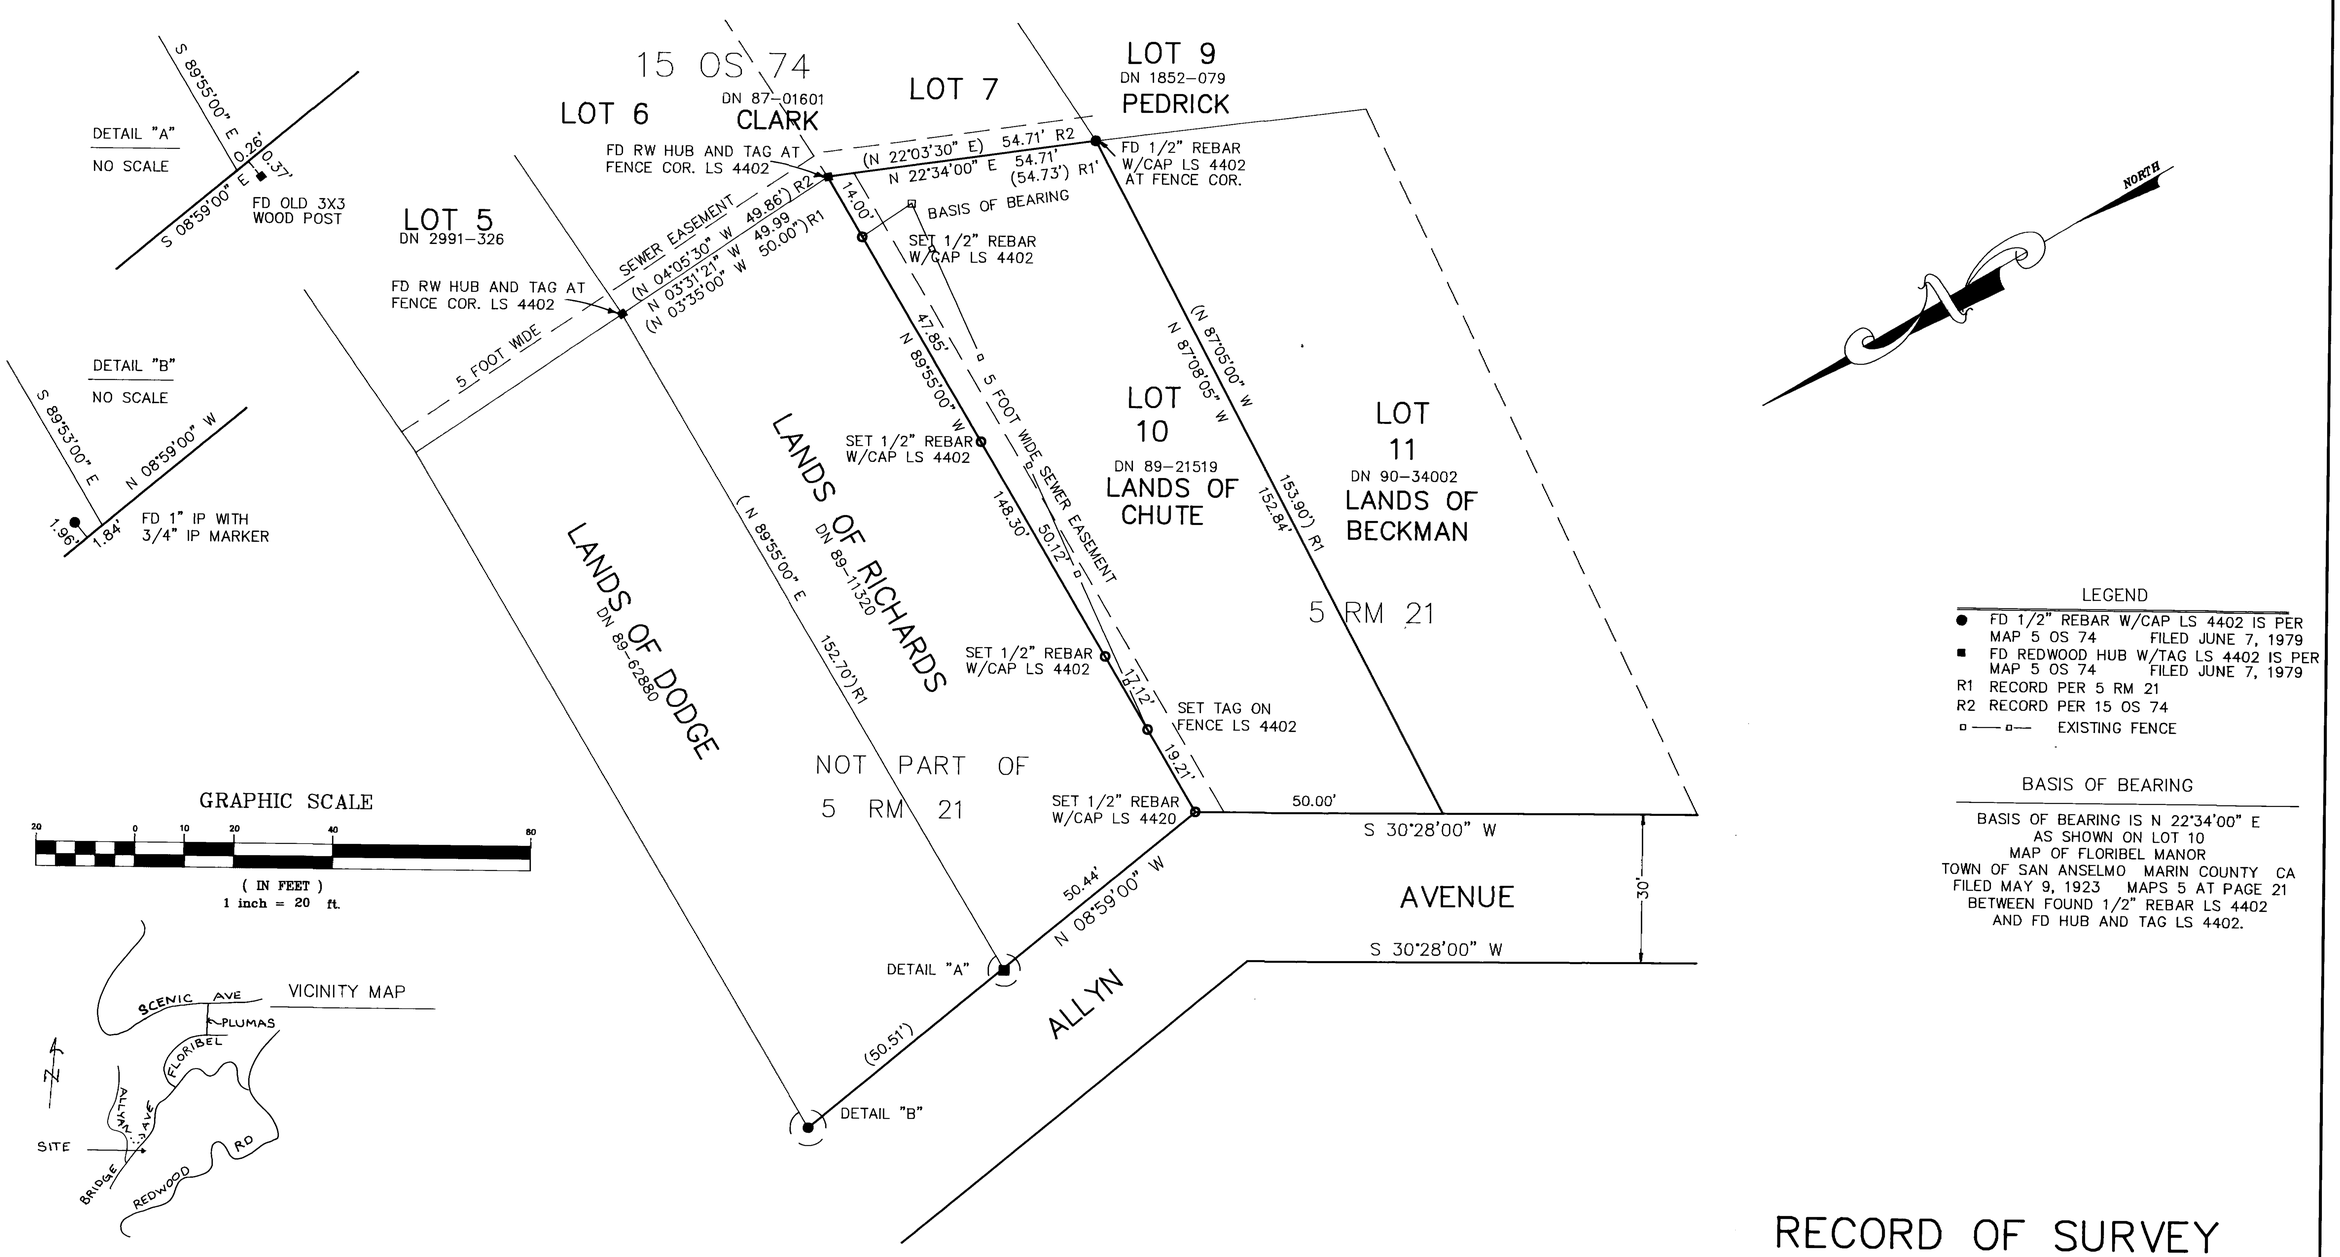

LEGEND

- ● FD 1/2" REBAR W/CAP LS 4402 IS PER MAP 5 OS 74 FILED JUNE 7, 1979
- ■ FD REDWOOD HUB W/TAG LS 4402 IS PER MAP 5 OS 74 FILED JUNE 7, 1979
- R1 RECORD PER 5 RM 21
- R2 RECORD PER 15 OS 74
- ▫——▫— EXISTING FENCE

BASIS OF BEARING

BASIS OF BEARING IS N 22°34'00" E AS SHOWN ON LOT 10 MAP OF FLORIBEL MANOR TOWN OF SAN ANSELMO MARIN COUNTY CA FILED MAY 9, 1923 MAPS 5 AT PAGE 21 BETWEEN FOUND 1/2" REBAR LS 4402 AND FD HUB AND TAG LS 4402.

GRAPHIC SCALE

20 0 10 20 40 80

(IN FEET)
1 inch = 20 ft.

VICINITY MAP

SURVEYOR'S STATEMENT

THIS MAP CORRECTLY REPRESENTS A SURVEY MADE BY ME OR UNDER MY DIRECTION IN CONFORMANCE WITH THE REQUIRMENTS OF THE LAND SURVEYOR'S ACT AT THE REQUEST OF REBECCA CHUTE IN NOVEMBER 1990

William S. Anrig
WILLIAM S. ANRIG LS 4402

LICENSED LAND SURVEYOR STATE OF CALIFORNIA Exp 9-30-93 No. 4402

COUNTY SURVEYOR'S STATEMENT

THIS MAP HAS BEEN EXAMINED IN ACCORDANCE WITH SECTION 8766 OF THE LAND SURVEYORS ACT THIS 15th DAY OF APRIL 1991

MEHDI MAHJUB - MAHJABI
COUNTY SURVEYOR

BY DEPUTY

REGISTERED PROFESSIONAL ENGINEER ROBERT DARRELL TEDESCHINI C-30212 Exp. 3-31-92 CIVIL STATE OF CALIFORNIA

RECORDER'S STATEMENT

FILED THIS 23rd DAY OF APRIL 1992
AT 1:45 PM IN BOOK 28 OF SURVEYS
AT PAGE 95 AT THE REQUEST OF THE
COUNTY OF MARIN DEPT. OF PUBLIC WORKS
SERIAL NO. 92-23933 FEE $6.00

James Earl Bon
COUNTY RECORDER

BY DEPUTY

A.P. # 007-095-13

RECORD OF SURVEY

LANDS OF CHUTE

DN 89-21519
BEING LOT 10
MAP OF FLORIBEL MANOR
TOWN OF SAN ANSELMO MARIN COUNTY CALIFORNIA
MAPS 5 AT PAGE 21
SAN ANSELMO MARIN COUNTY CALIFORNIA

Anrig-Doyle
LICENSED LAND SURVEYORS CIVIL ENGINEERS
165 Helens Lane Mill Valley CA 94941 (415) 388-0087

SCALE: 1"=20' SHEET 1 OF 1 DRAWING NO. 90-2335

Can 7040