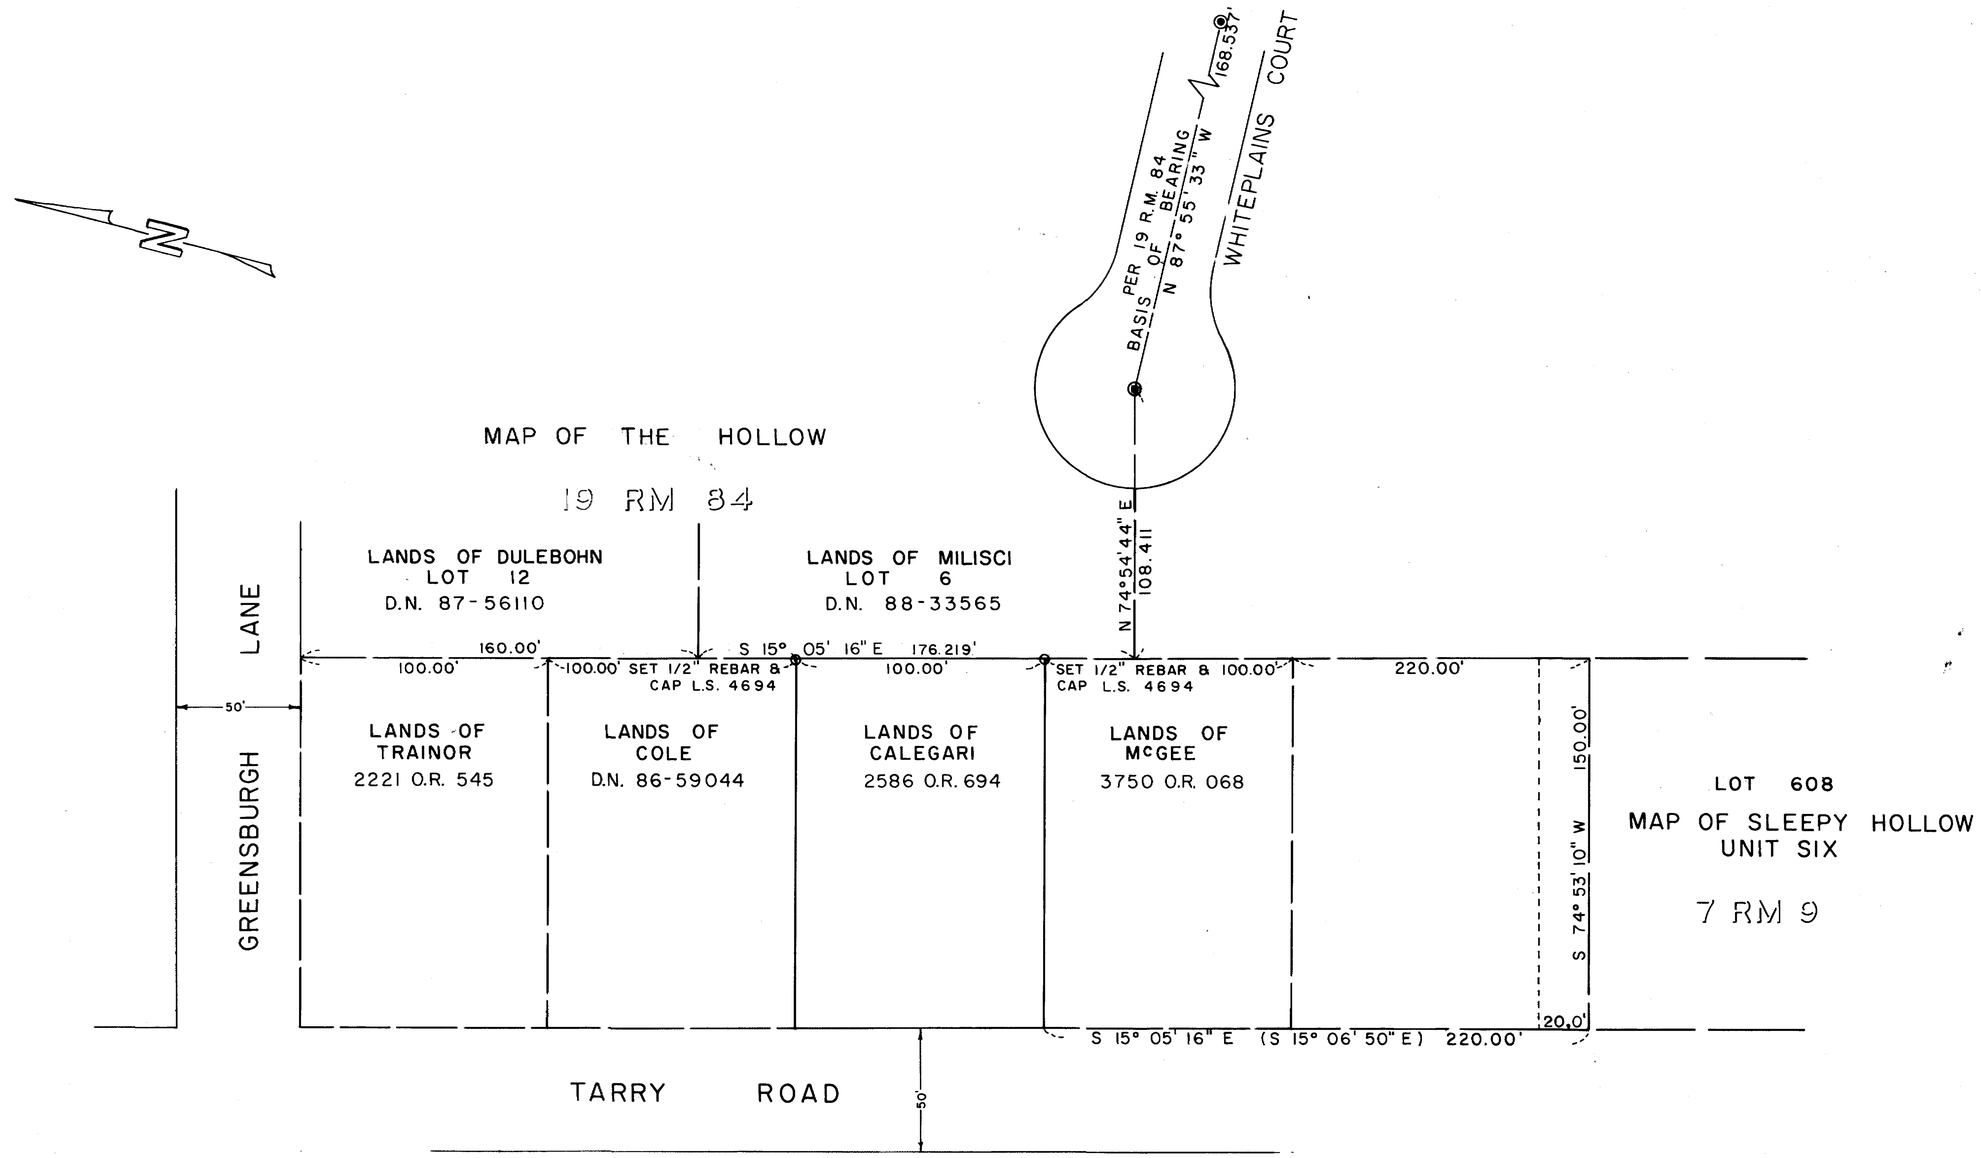

RECORD OF SURVEY

LANDS OF CALEGARI

2586 O.R. 694

SAN ANSELMO · MARIN COUNTY · CALIFORNIA

SURVEYOR'S STATEMENT

THIS MAP CORRECTLY REPRESENTS A SURVEY MADE BY ME OR UNDER MY DIRECTION IN CONFORMANCE WITH THE REQUIREMENTS OF THE LAND SURVEYOR'S ACT AT THE REQUEST OF OLGA CALEGARI IN DECEMBER 1990

Lawrence P. Doyle

LAWRENCE P. DOYLE
L.S. 4694
EXP. 9/30/91

LICENSED LAND SURVEYOR · LAWRENCE P. DOYLE · No. 4694 · STATE OF CALIFORNIA

COUNTY SURVEYOR'S STATEMENT

THIS MAP HAS BEEN EXAMINED IN ACCORDANCE WITH SECTION 8766 OF THE LAND SURVEYORS ACT THIS 15th DAY OF APRIL 1991

MEHDI MADJD-SADJADI
COUNTY SURVEYOR

BY DEPUTY

REGISTERED PROFESSIONAL ENGINEER · ROBERT DARRELL [illegible] · C 30112 · Exp. 3-31-92 · CIVIL · STATE OF CALIFORNIA

RECORDER'S STATEMENT

FILED THIS 23rd DAY OF APRIL, 1991
AT 2:45 P.M. IN BOOK 28 OF SURVEYS
AT PAGE 96 AT THE REQUEST OF
THE COUNTY OF MARIN D.P.W.
SERIAL NO. 91-22934 FEE $6.00

COUNTY RECORDER

BY DEPUTY

ANRIG — DOYLE
LICENSED LAND SURVEYORS
165 HELENS LANE, MILL VALLEY, CA.

A.P. 176-111-09 SCALE 1"= 40' SHEET 1 OF 1 JOB NO. 90-2272

Law 7041