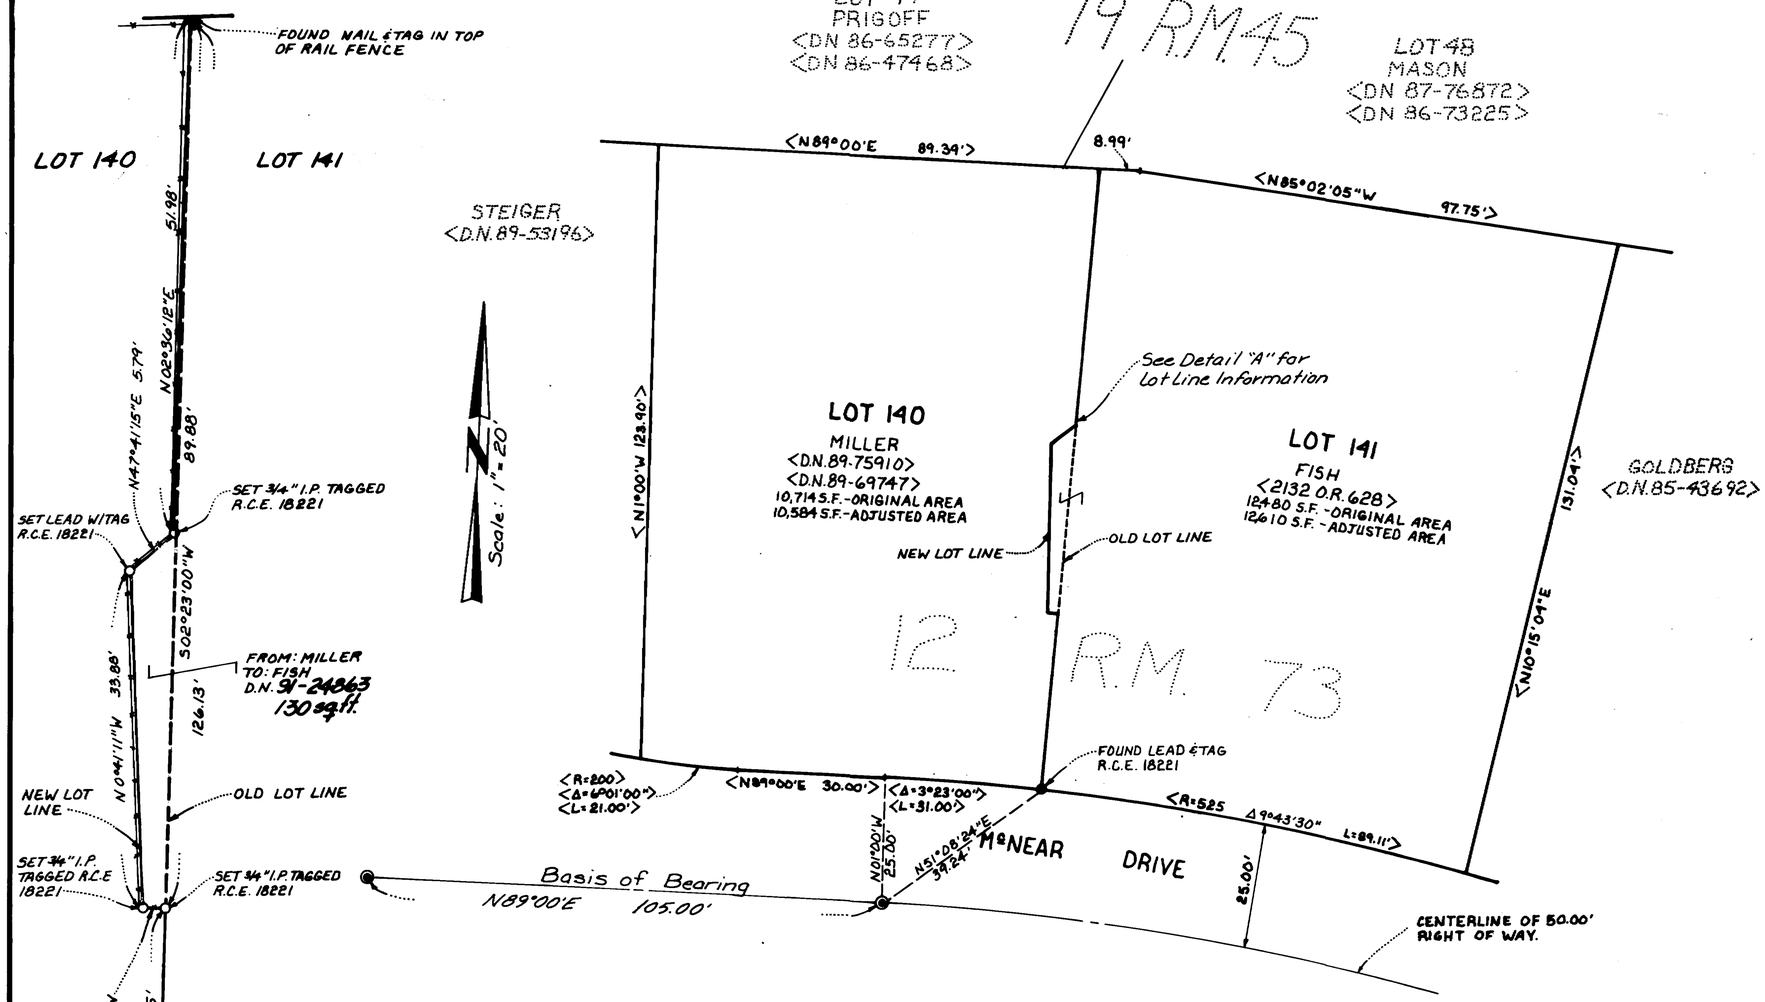

COUNTY SURVEYOR'S STATEMENT

THIS MAP HAS BEEN EXAMINED IN ACCORDANCE WITH SECTION 8766 OF THE LAND SURVEYOR'S ACT.

THIS 9th DAY OF JANUARY 1991

MAHDI MAJID SADJADI
COUNTY SURVEYOR

BY: _____
DEPUTY

REGISTERED PROFESSIONAL ENGINEER — RICHARD A. CHILCOTT — C23,767 exp 12/31/91 — CIVIL — STATE OF CALIFORNIA

RECORDER'S STATEMENT

FILED THIS 2nd DAY OF May 1991 AT 11:00 AM IN BOOK 29 OF SURVEYS AT PAGE 1, AT THE REQUEST OF I.L. SCHWARTZ ASSOC., INC. AND DEPT. OF PUBLIC WORKS. SERIAL NO. 91-25506 FEE: $6.00

James J. Del Bon
COUNTY RECORDER

BY: _____
DEPUTY

SURVEYOR'S STATEMENT

THIS MAP CORRECTLY REPRESENTS A SURVEY MADE BY ME OR UNDER MY DIRECTION IN CONFORMANCE WITH THE REQUIREMENTS OF THE LAND SURVEYORS ACT AT THE REQUEST OF ZENA FISH IN MAY 1990.

IRVING L. SCHWARTZ, R.C.E. 18221

REGISTERED PROFESSIONAL ENGINEER — IRVING LOUIS SCHWARTZ — No. 18221 Exp. 6-30-93 — CIVIL — STATE OF CALIFORNIA

Basis of Bearings

Held North 89°00'00" East Between Found City Monuments as Shown and Established in 12 R.M. 73.

Legend

- ● Found Monument as Noted
- ◉ Found Standard City Monument
- ○ Set Monument as noted.
- < > Record Data

References: "A Resubdivision of Lots 20 through 55 and Lots 64 through 76 as shown on 'Map of Marin Bay Unit 2-A.'" 12 R.M. 73

RECORD OF SURVEY

LOT LINE ADJUSTMENT

BEING LANDS OF

FISH <2132 O.R. 628>
AND
MILLER <D.N. 89-75910> <D.N. 89-69747>

LOTS 140 & 141 <12 R.M. 73>

SAN RAFAEL—MARIN COUNTY—CALIFORNIA

I.L. SCHWARTZ ASSOCIATES, INC.

NOVATO - _____ - CALIFORNIA

SCALE: 1" = 20' MAY 1990

A.P. NO. 185-221-11 & 12 JOB NO. 6022 1 OF 1

Gen 7047