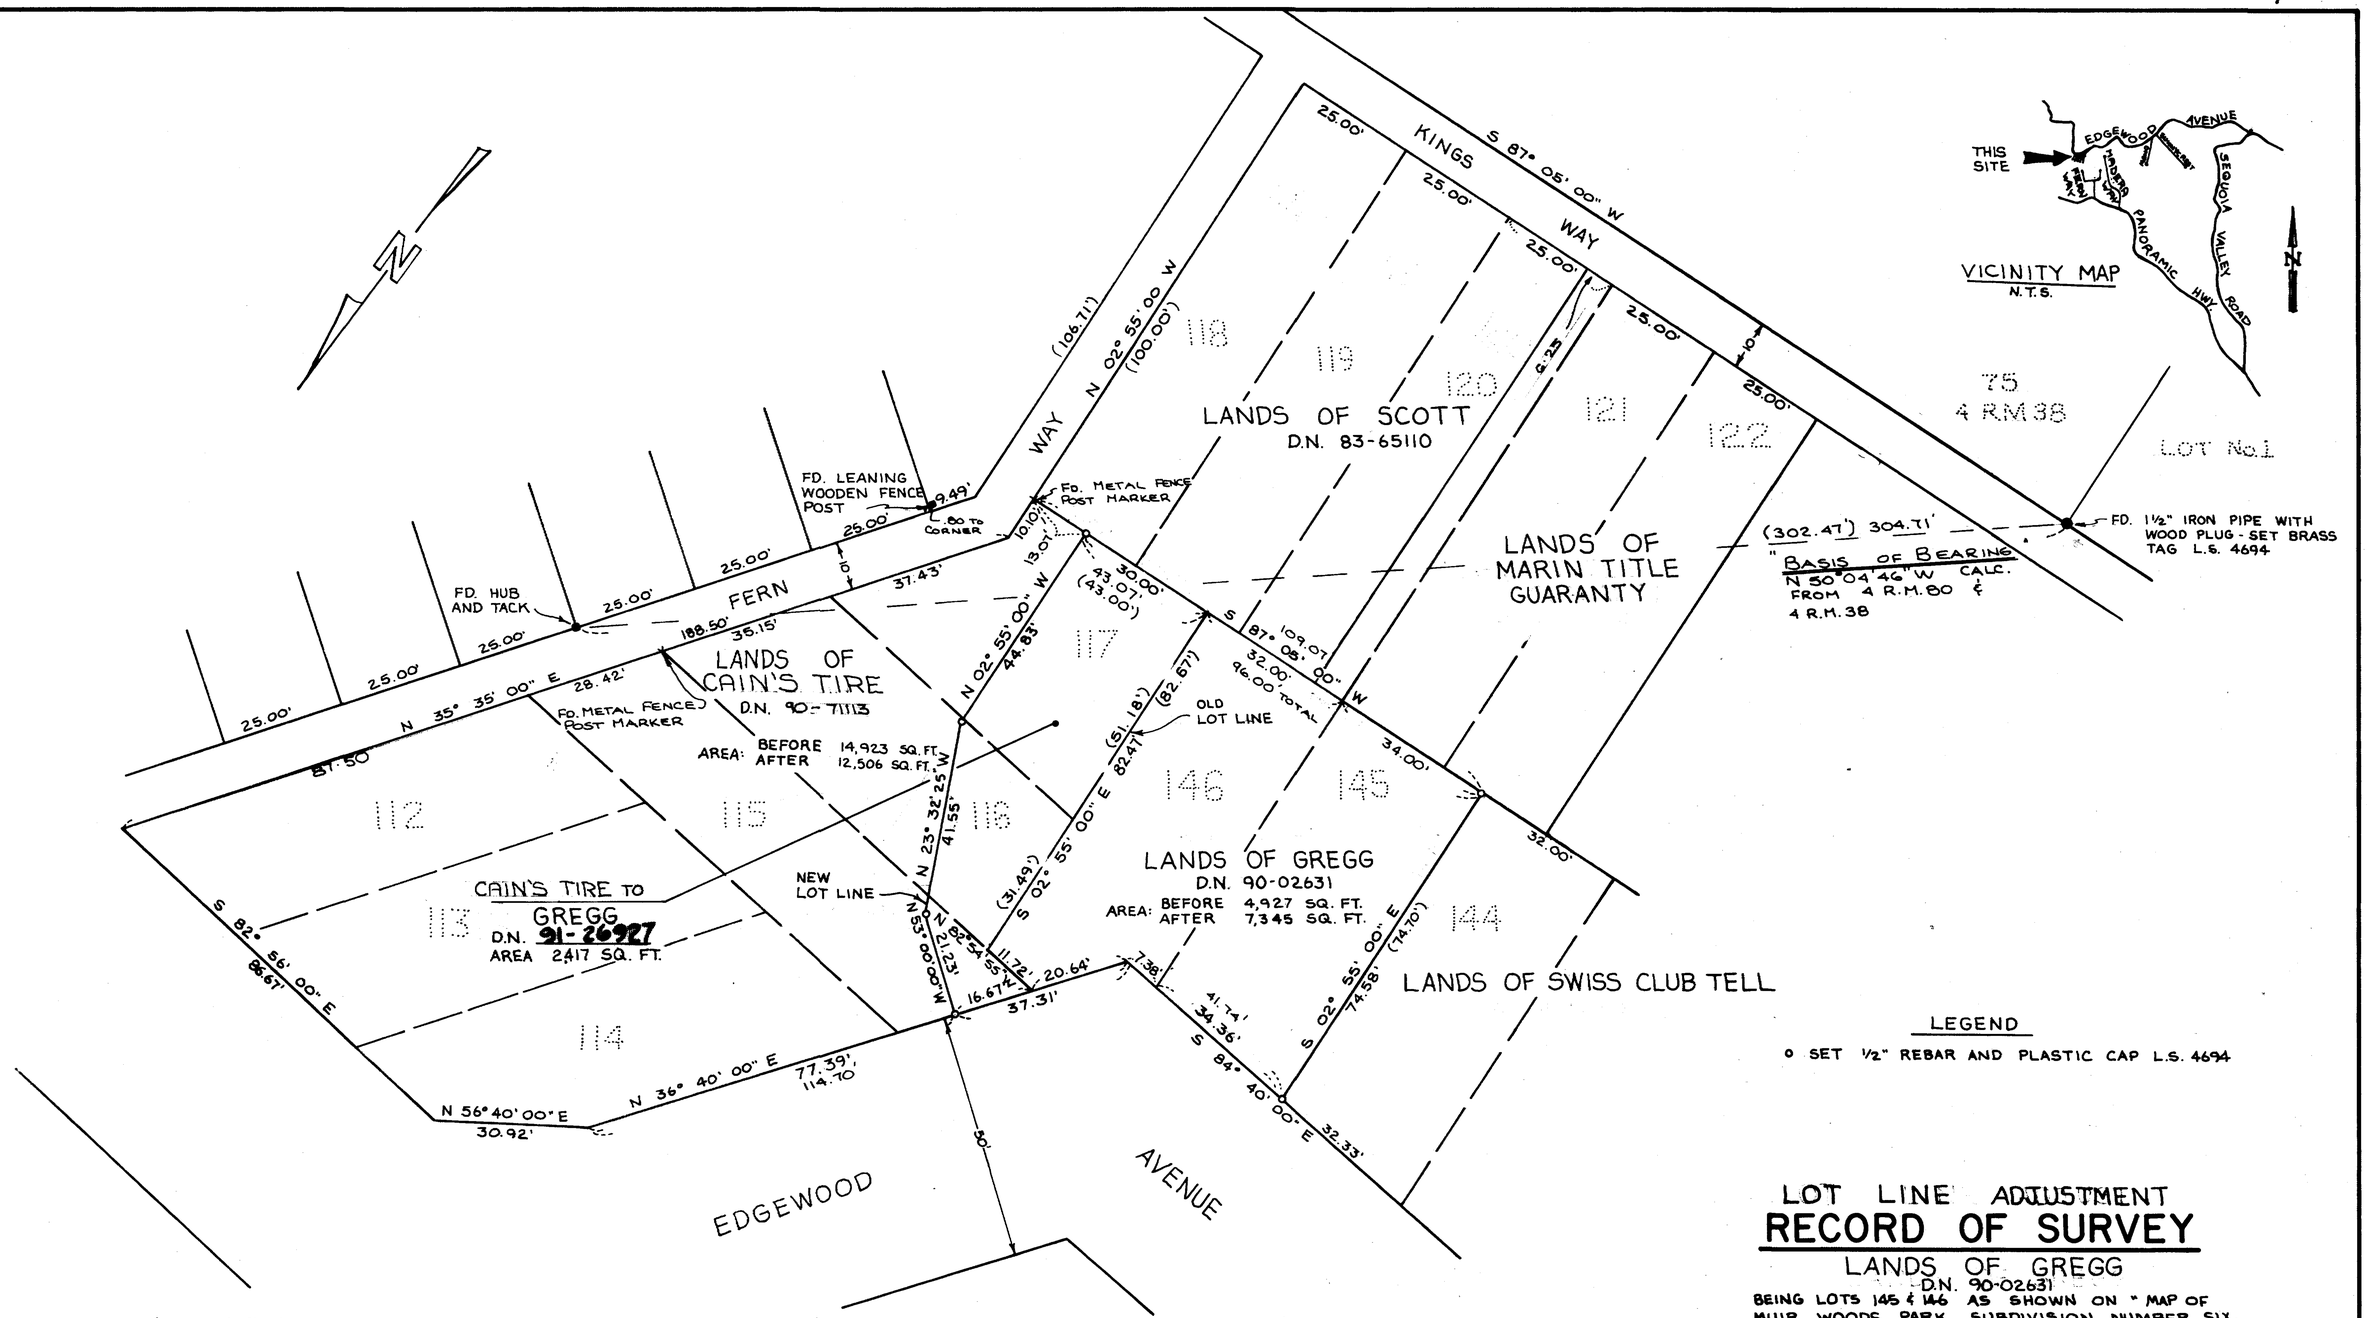

LEGEND

○ SET ½" REBAR AND PLASTIC CAP L.S. 4694

SURVEYOR'S STATEMENT

THIS MAP CORRECTLY REPRESENTS A SURVEY MADE BY ME OR UNDER MY DIRECTION IN CONFORMANCE WITH THE REQUIREMENTS OF THE LAND SURVEYOR'S ACT AT THE REQUEST OF JAN GREGG IN APRIL 1991

Lawrence P. Doyle
LAWRENCE P. DOYLE
L.S. 4694
EXP. 9/30/91

LICENSED LAND SURVEYOR LAWRENCE P. DOYLE No. 4694 STATE OF CALIFORNIA

COUNTY SURVEYOR'S STATEMENT

THIS MAP HAS BEEN EXAMINED IN ACCORDANCE WITH SECTION 8766 OF THE LAND SURVEYORS ACT THIS 30th DAY OF APRIL 1991

MEHDI MADJD - SADJADI
COUNTY SURVEYOR

BY DEPUTY

REGISTERED PROFESSIONAL ENGINEER ROBERT DARRELL LEACHMAN C 20012 Exp. 3-31-92 CIVIL STATE OF CALIFORNIA

RECORDER'S STATEMENT

FILED THIS 8th DAY OF May, 1991
AT 8:00 A M IN BOOK 29 OF SURVEYS
AT PAGE 4 AT THE REQUEST OF
THE COUNTY OF MARIN D.P.W.
SERIAL NO. 91-26922 FEE $6.00

COUNTY RECORDER James J. Delucchi

BY DEPUTY

LOT LINE ADJUSTMENT
RECORD OF SURVEY

LANDS OF GREGG
D.N. 90-02631

BEING LOTS 145 & 146 AS SHOWN ON "MAP OF MUIR WOODS PARK, SUBDIVISION NUMBER SIX, MARIN COUNTY, CALIFORNIA" 4 R.M. 80

LANDS OF CAIN'S TIRE
D.N. 90-71113

BEING LOTS 112-117 AS SHOWN ON "MAP OF MUIR WOODS PARK, SUBDIVISION NUMBER SIX, MARIN COUNTY, CALIFORNIA" 4 R.M. 80

MARIN COUNTY · CALIFORNIA

ANRIG — DOYLE
LICENSED LAND SURVEYORS
165 HELENS LANE, MILL VALLEY, CA.

A.P. 45-202-04 & 05 AND 45-193-04 & 05 SCALE 1" = 20' SHEET 1 OF 1 JOB NO. 90-2322

Case # 7050