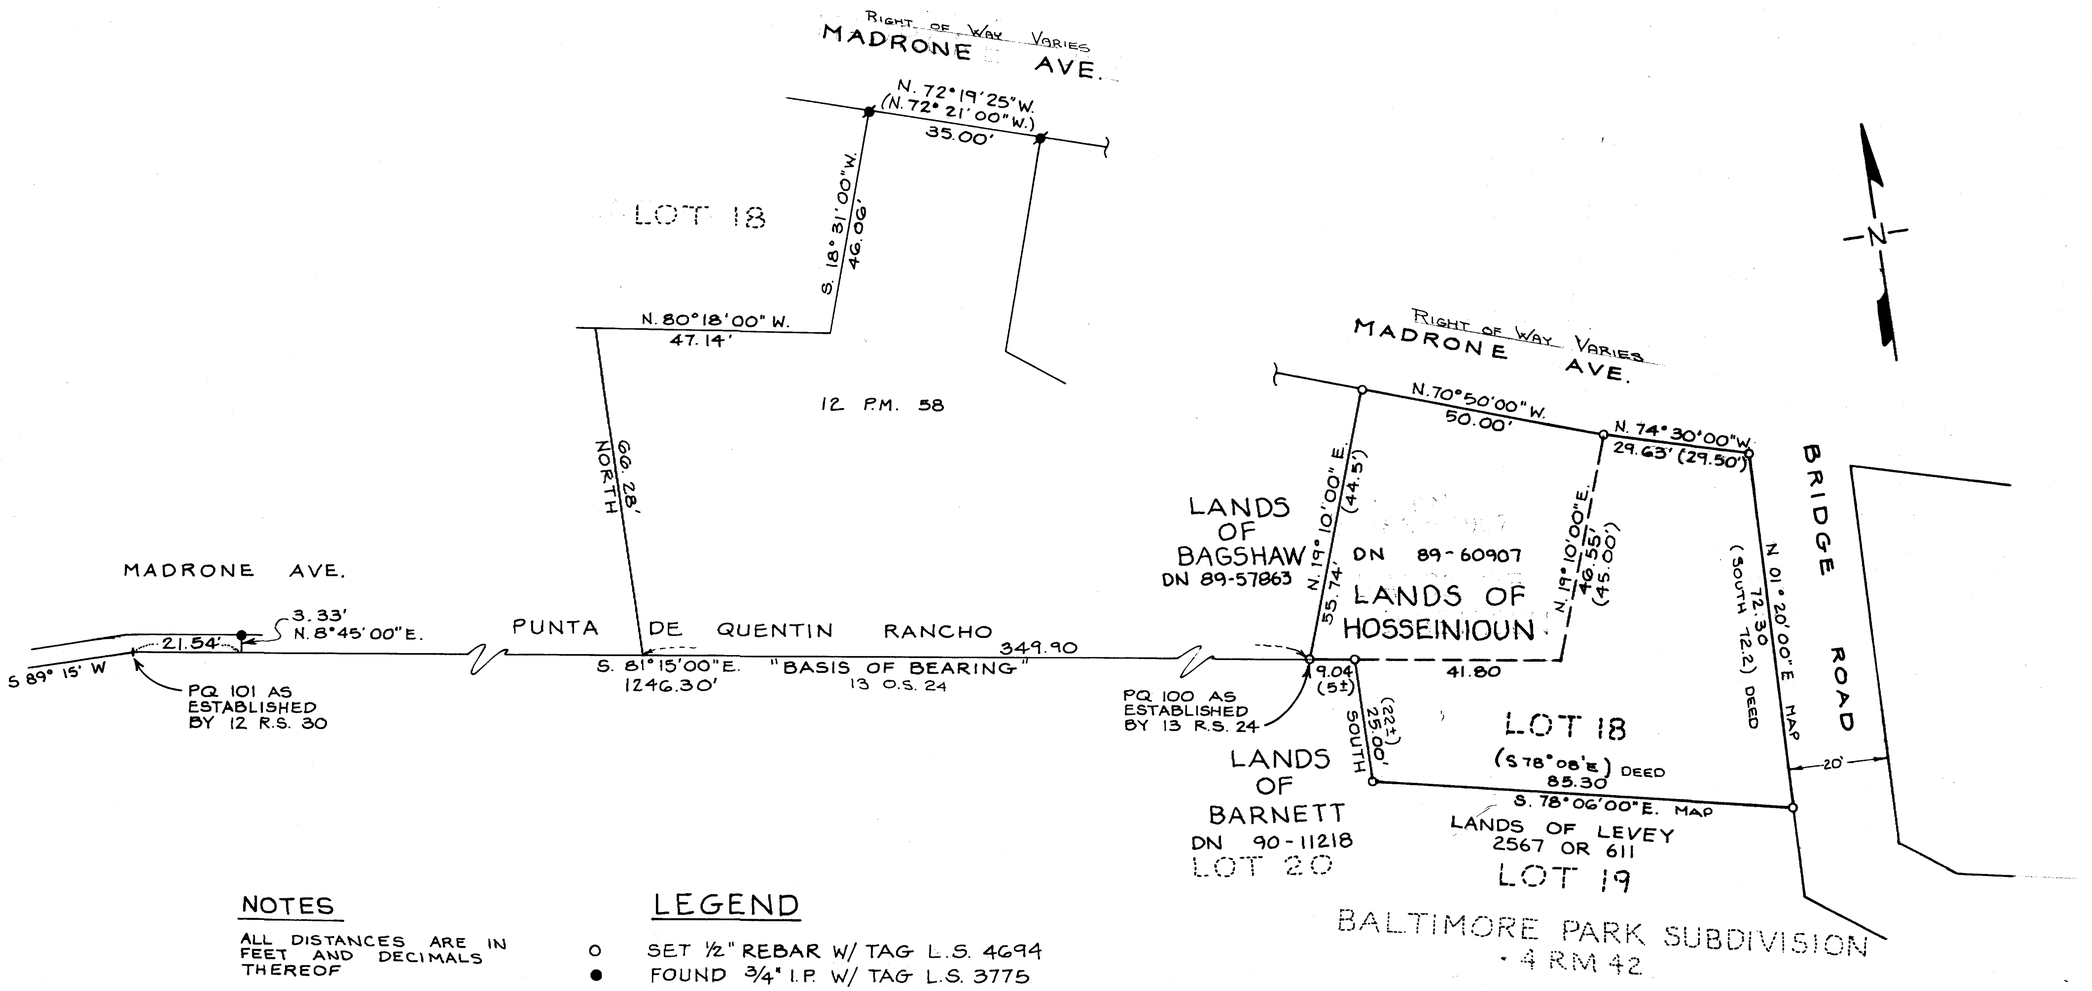

NOTES

ALL DISTANCES ARE IN FEET AND DECIMALS THEREOF

LEGEND

- o SET ½" REBAR W/ TAG L.S. 4694
- ● FOUND ¾" I.P. W/ TAG L.S. 3775
- ⌀ FOUND LEAD PLUG & TAG L.S. 3775

SURVEYOR'S STATEMENT

THIS MAP CORRECTLY REPRESENTS A SURVEY MADE BY ME OR UNDER MY DIRECTION IN CONFORMANCE WITH THE REQUIREMENTS OF THE LAND SURVEYOR'S ACT AT THE REQUEST OF ANRIG/DOYLE IN _____

Lawrence P. Doyle

LAWRENCE P. DOYLE
PLS 4694
EXP. 9/30/91

LICENSED LAND SURVEYOR LAWRENCE P. DOYLE No. 4694 STATE OF CALIFORNIA

COUNTY SURVEYOR'S STATEMENT

THIS MAP HAS BEEN EXAMINED IN ACCORDANCE WITH SECTION 8766 OF THE LAND SURVEYORS ACT THIS 15th DAY OF MAY 1991

MEHDI MADID-SADJADI
COUNTY SURVEYOR

BY DEPUTY

REGISTERED PROFESSIONAL ENGINEER ROBERT BARRELL BECKMAN C 30212 Exp. 3-31-92 CIVIL STATE OF CALIFORNIA

RECORDER'S STATEMENT

FILED THIS 29th DAY OF May, 1991
AT 9:00 A.M IN BOOK 29 OF SURVEYS
AT PAGE 10 AT THE REQUEST OF
THE COUNTY OF MARIN D.P.W.
SERIAL NO. 91-31993 FEE $6.00

COUNTY RECORDER

BY DEPUTY

RECORD OF SURVEY

LANDS OF HOSSEINIOUN

DN 89-60907

BEING ALL OF LOT 18
"MAP OF BALTIMORE PARK SUBDIVISION 2" 4 R.M. 42

CITY OF LARKSPUR MARIN CO. CALIFORNIA

ANRIG — DOYLE
LICENSED LAND SURVEYORS
165 HELENS LANE, MILL VALLEY, CA.

A.P. 21-082-15 SCALE 1"= 20' SHEET 1 OF 1 JOB NO. 89-2189

Lan 7038