COUNTY SURVEYOR'S STATEMENT

This map has been examined in accordance with Section 8766 of the Land Surveyors Act this 9th day of MAY 1991

M. MAJID SADJADI
County Surveyor

By Deputy: H Steenhout

REGISTERED PROFESSIONAL ENGINEER ROBERT DARRELL REYNOLDS C 39212 Exp. 3-31-92 CIVIL STATE OF CALIFORNIA

LICENSED LAND SURVEYOR WILLIAM E. SCHROEDER EXP. 6/30/92 No. 5814 STATE OF CALIFORNIA

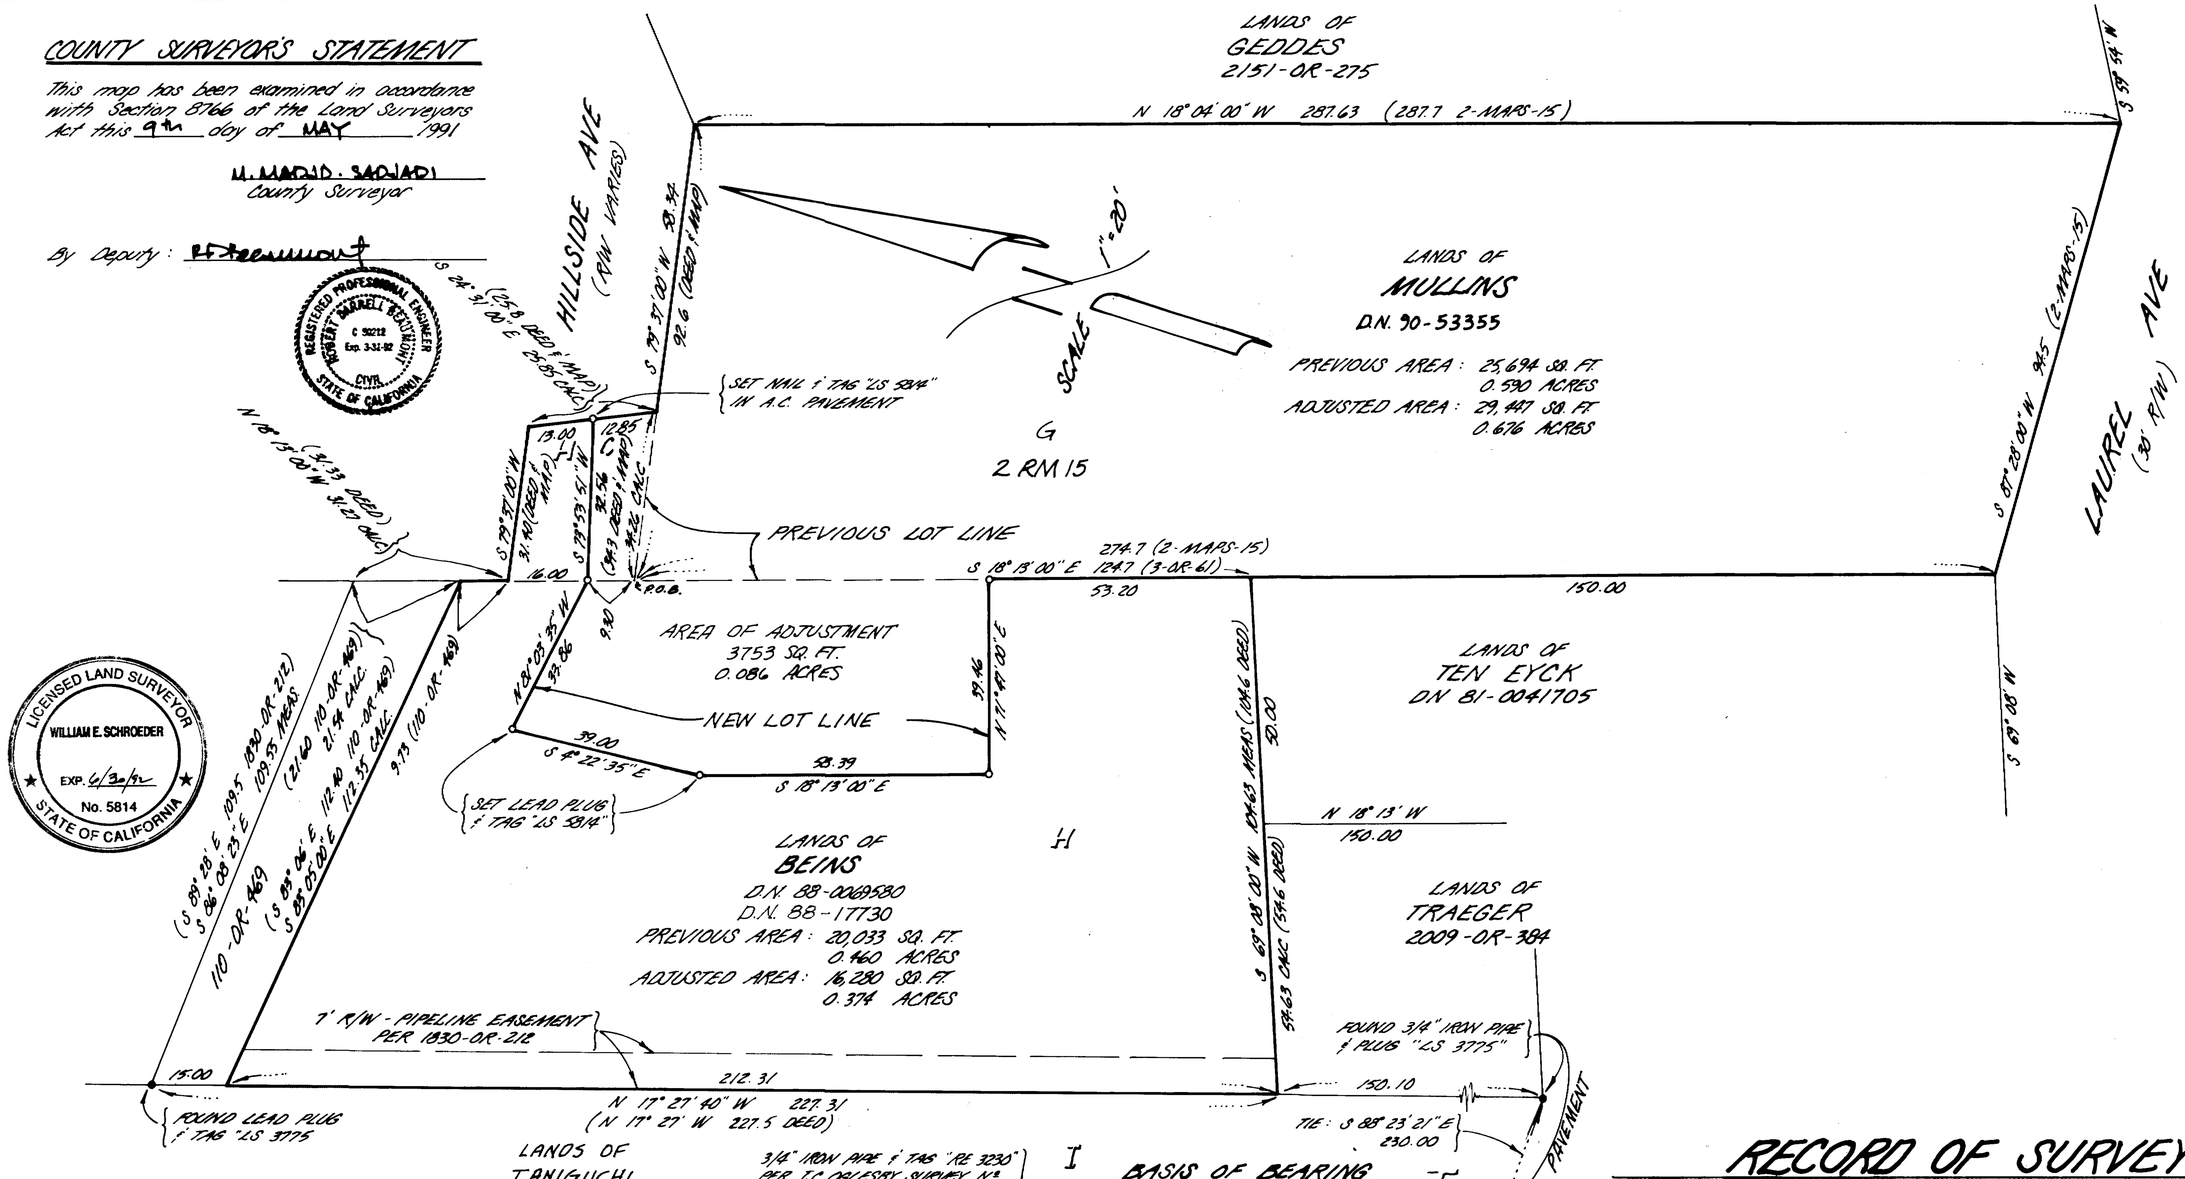

SURVEYOR'S STATEMENT

This map correctly represents a survey made by me or under my direction in conformance with the requirements of the Land Surveyors Act at the request of:
BEREND & WILHELMINA BEINS

Signed William Schroeder
William Schroeder ~ LS 5814

RECORDER'S STATEMENT

Filed this 29th day of MAY 1991 at 8:00 A.M. in Book 29 of Surveys at Page 11 at the request of:
Marin County Public Works Dept.

Serial Nº: 91-31984 Fee: $6.00

James D. Dal Bon
County Recorder

By Deputy: D. Lewis

LEGEND

—o— DENOTES SET 3/4" IRON PIPE & PLUG "LS 5814" UNLESS NOTED OTHERWISE

NOTE: ALL LINEAR DIMENSIONS ARE IN FEET AND DECIMALS THEREOF.

BASIS OF BEARING

THE BASIS OF BEARING OF THIS SURVEY IS N 17° 14' W ALONG FOUND IRON PIPES ALONG THE WESTERLY LINE OF LOT J, AS SHOWN.

RECORD OF SURVEY

LOT LINE ADJUSTMENT

LANDS OF BEINS AND MULLINS
AS DESCRIBED IN
D.N. 88-0069580 AND D.N. 90-53355 AND D.N. 88-17730
MARIN COUNTY RECORDS
SAN ANSELMO
MARIN COUNTY CALIFORNIA

PREPARED BY
GRIPPI, SCHROEDER, & ASSOC.
1817 GRAND AVENUE
SAN RAFAEL, CA.

AP # 7-121-26, 27 SHEET 1 OF 1

Can 7059