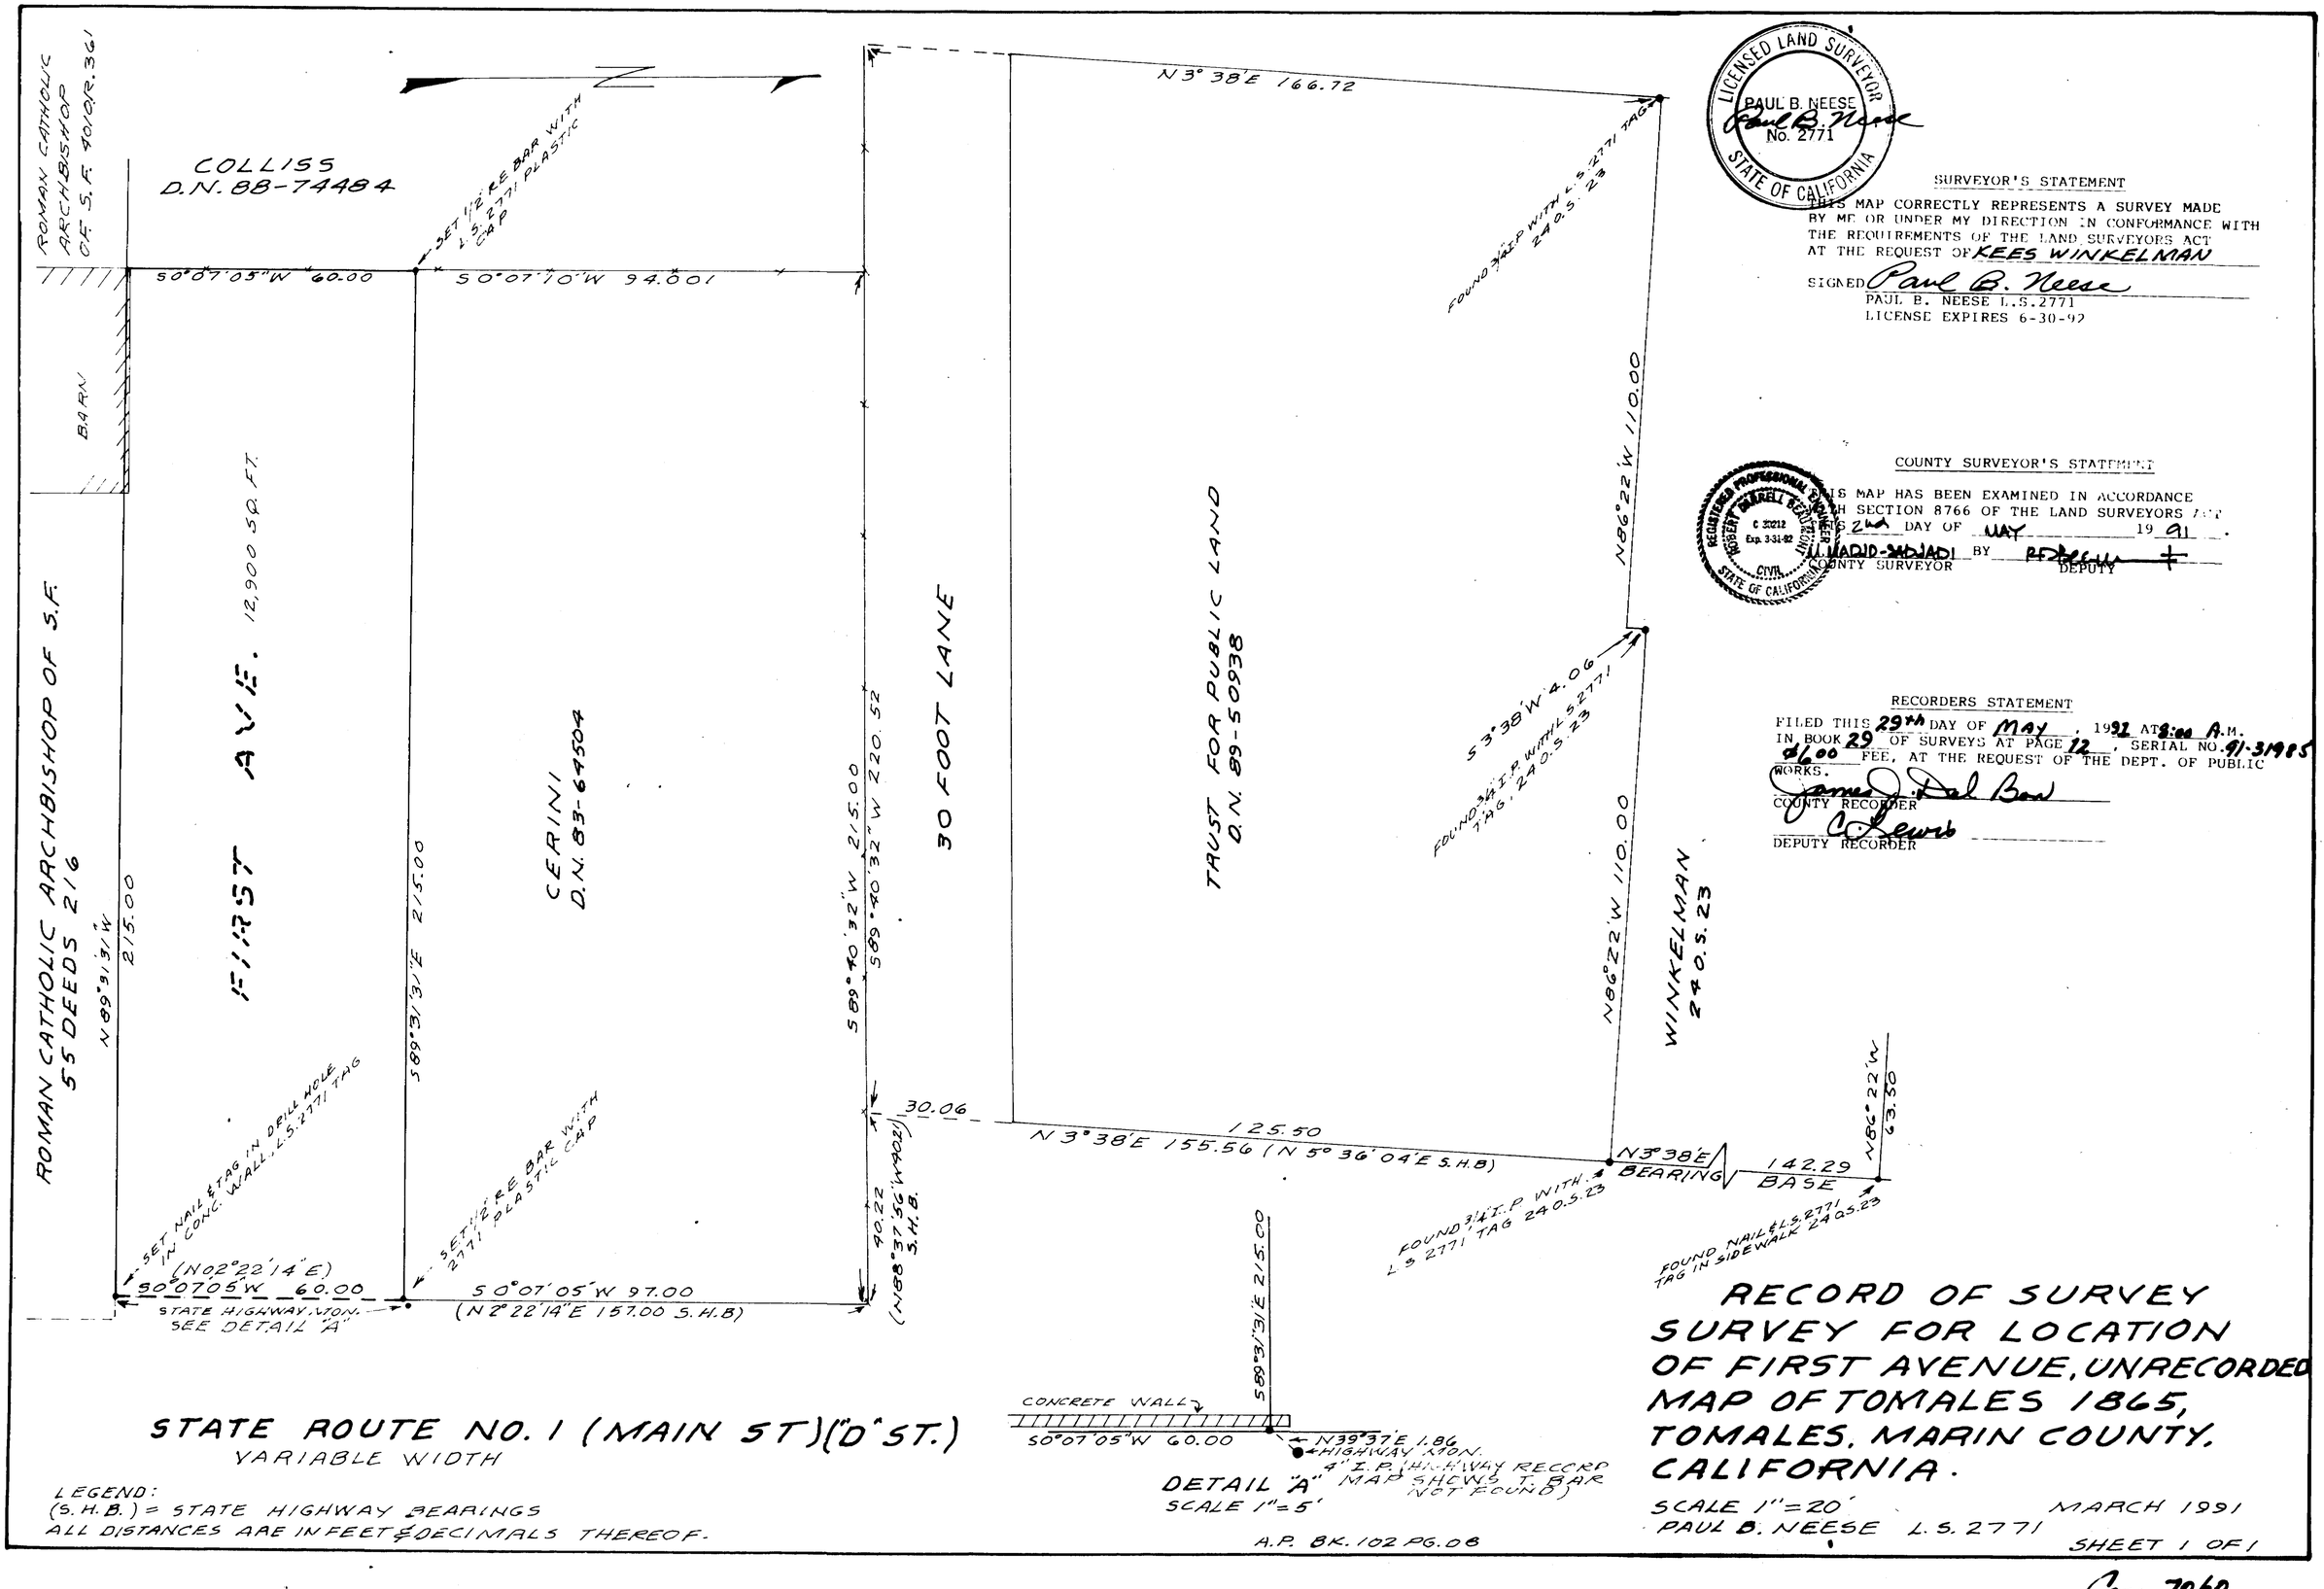

STATE ROUTE NO. 1 (MAIN ST)("D" ST.)
VARIABLE WIDTH

LEGEND:
(S.H.B.) = STATE HIGHWAY BEARINGS
ALL DISTANCES ARE IN FEET & DECIMALS THEREOF.

DETAIL "A"
SCALE 1"=5'

A.P. BK. 102 PG. 08

LICENSED LAND SURVEYOR
PAUL B. NEESE
No. 2771
STATE OF CALIFORNIA

SURVEYOR'S STATEMENT

THIS MAP CORRECTLY REPRESENTS A SURVEY MADE BY ME OR UNDER MY DIRECTION IN CONFORMANCE WITH THE REQUIREMENTS OF THE LAND SURVEYORS ACT AT THE REQUEST OF KEES WINKELMAN

SIGNED Paul B. Neese
PAUL B. NEESE L.S.2771
LICENSE EXPIRES 6-30-92

REGISTERED PROFESSIONAL ENGINEER ROBERT GARRETT BRADSHAW C 32212 Exp. 3-31-92 CIVIL STATE OF CALIFORNIA

COUNTY SURVEYOR'S STATEMENT

THIS MAP HAS BEEN EXAMINED IN ACCORDANCE WITH SECTION 8766 OF THE LAND SURVEYORS ACT ON THIS 24th DAY OF MAY 19 91.

M. MADJD-SADJADI BY _____
COUNTY SURVEYOR DEPUTY

RECORDERS STATEMENT

FILED THIS 29th DAY OF MAY, 1991 AT 8:00 A.M. IN BOOK 29 OF SURVEYS AT PAGE 12, SERIAL NO. 91-31985 $6.00 FEE, AT THE REQUEST OF THE DEPT. OF PUBLIC WORKS.

James D. Dal Bon
COUNTY RECORDER

C. Lewis
DEPUTY RECORDER

RECORD OF SURVEY
SURVEY FOR LOCATION OF FIRST AVENUE, UNRECORDED MAP OF TOMALES 1865, TOMALES, MARIN COUNTY, CALIFORNIA.

SCALE 1"=20' MARCH 1991
PAUL B. NEESE L.S. 2771
SHEET 1 OF 1

Gen 7060

PLAN HOLD CORPORATION • IRVINE, CALIFORNIA
RECORDED BY NUMBER 075AR
POSITION EDGE OF PRINT ON THIS LINE